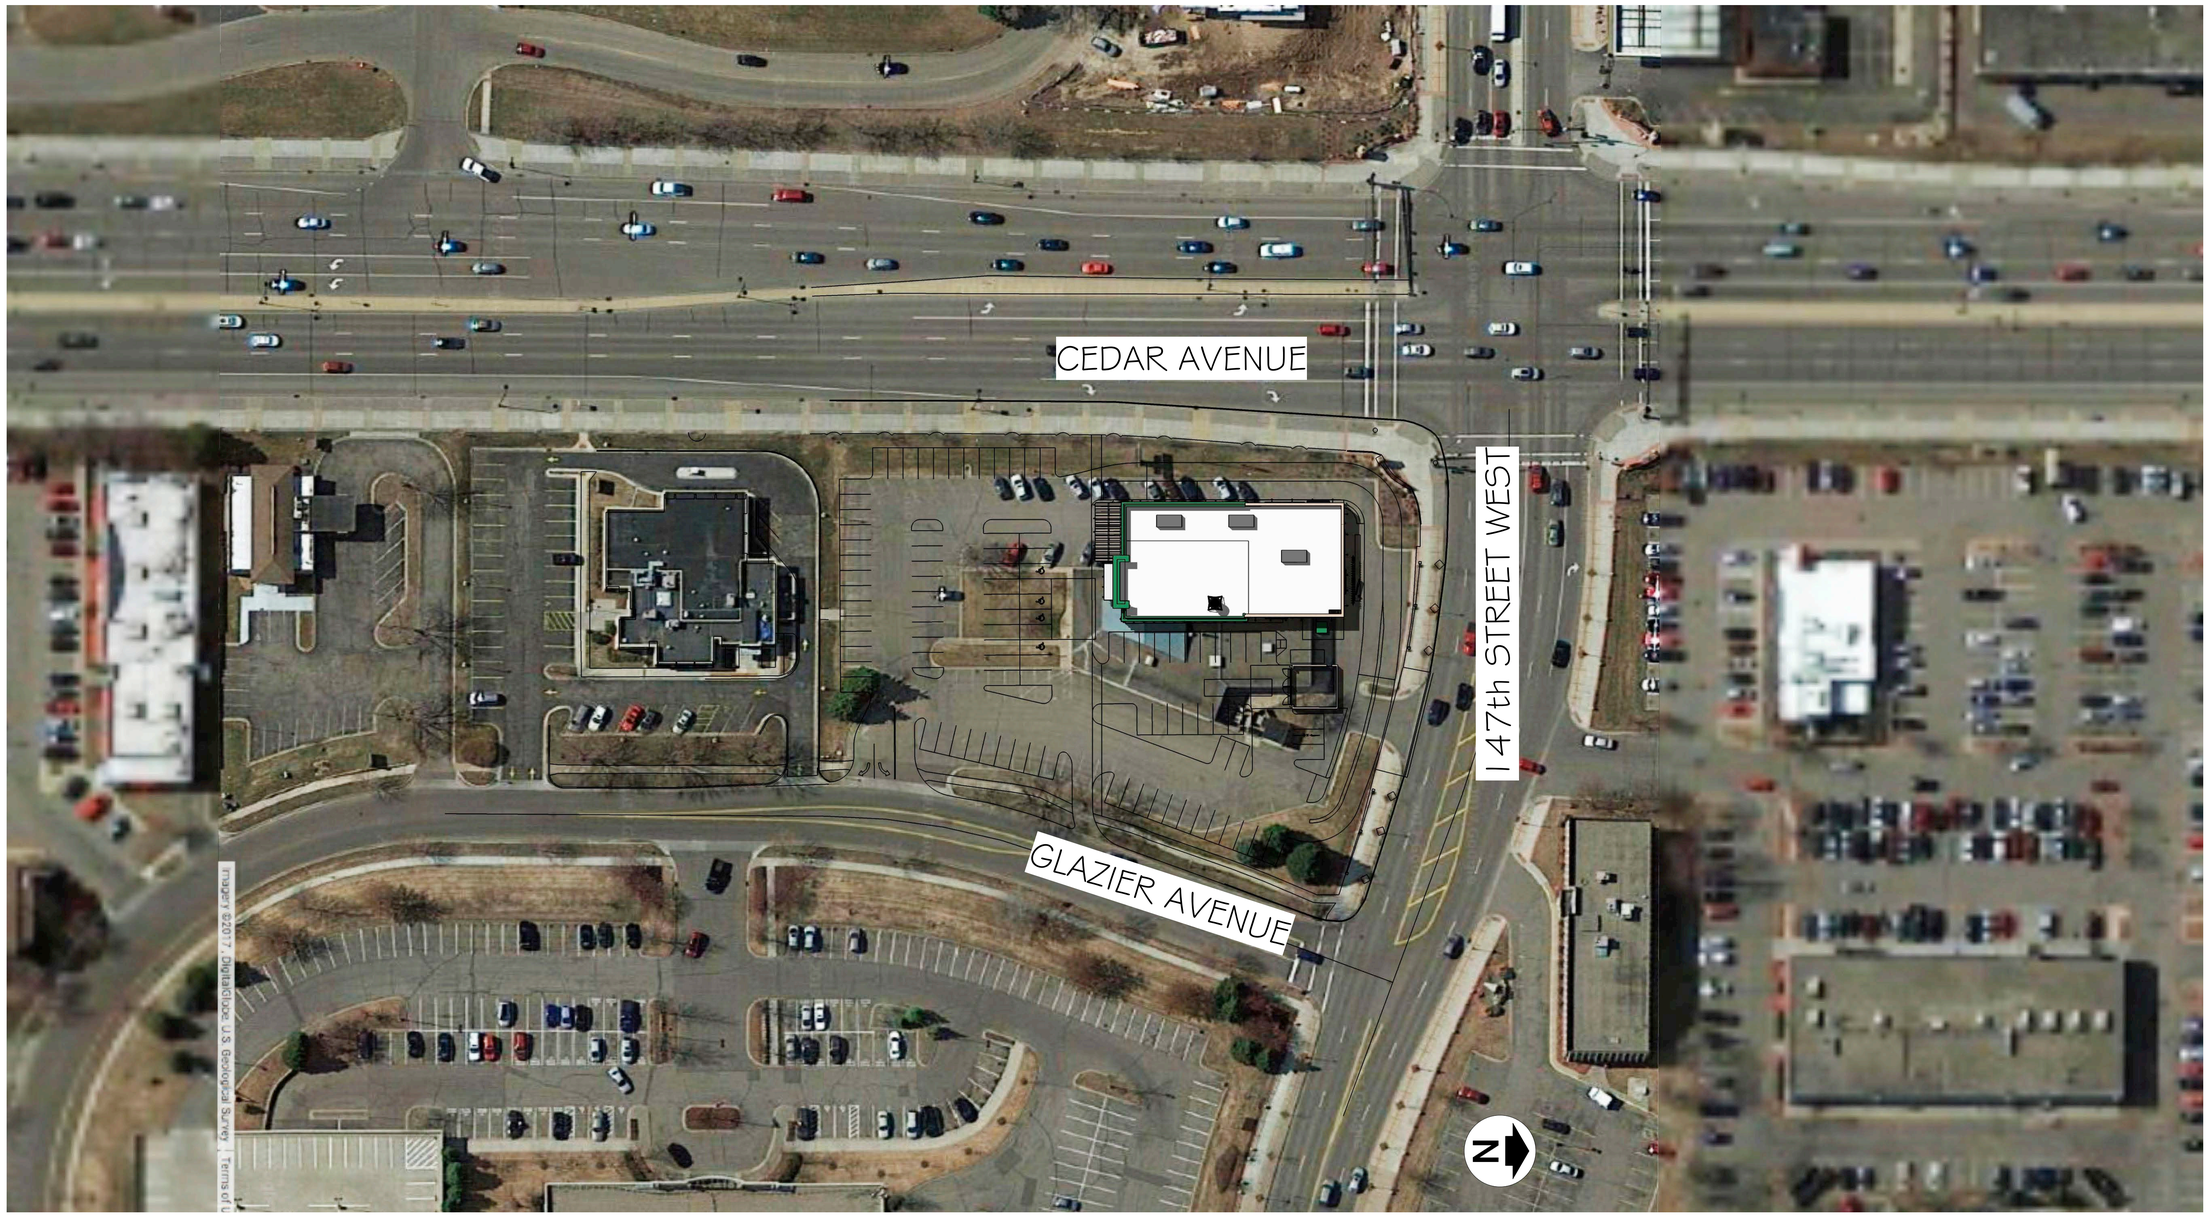


MERCURY STUDIOS, INC.

MERCURY STUDIOS, INC.
2548 W. CORTEZ ST. CHICAGO, IL 60622
Ph 773-395-8216 Fax 773-395-8218 merstudio@aol.com

PROJECT

PORTILLO'S HOT DOGS
APPLE VALLEY, MN

SHEET TITLE

SITE ARIAL PLAN


SCALE
N.T.S.

DATE
4-14-17
REV.6-13-17
REV.7-15-17
REV.7-18-17
REV.8-7-17

DRAWN BY

SHEET

COPYRIGHT © 2017 MERCURY STUDIOS, INC. RESERVES COPYRIGHT & OTHER RIGHTS RESTRICTING THESE DOCUMENTS TO THE ORIGINAL SITE OR PURPOSE FOR WHICH THEY WERE PREPARED. REPRODUCTIONS, CHANGES OR ASSIGNMENTS ARE PROHIBITED.

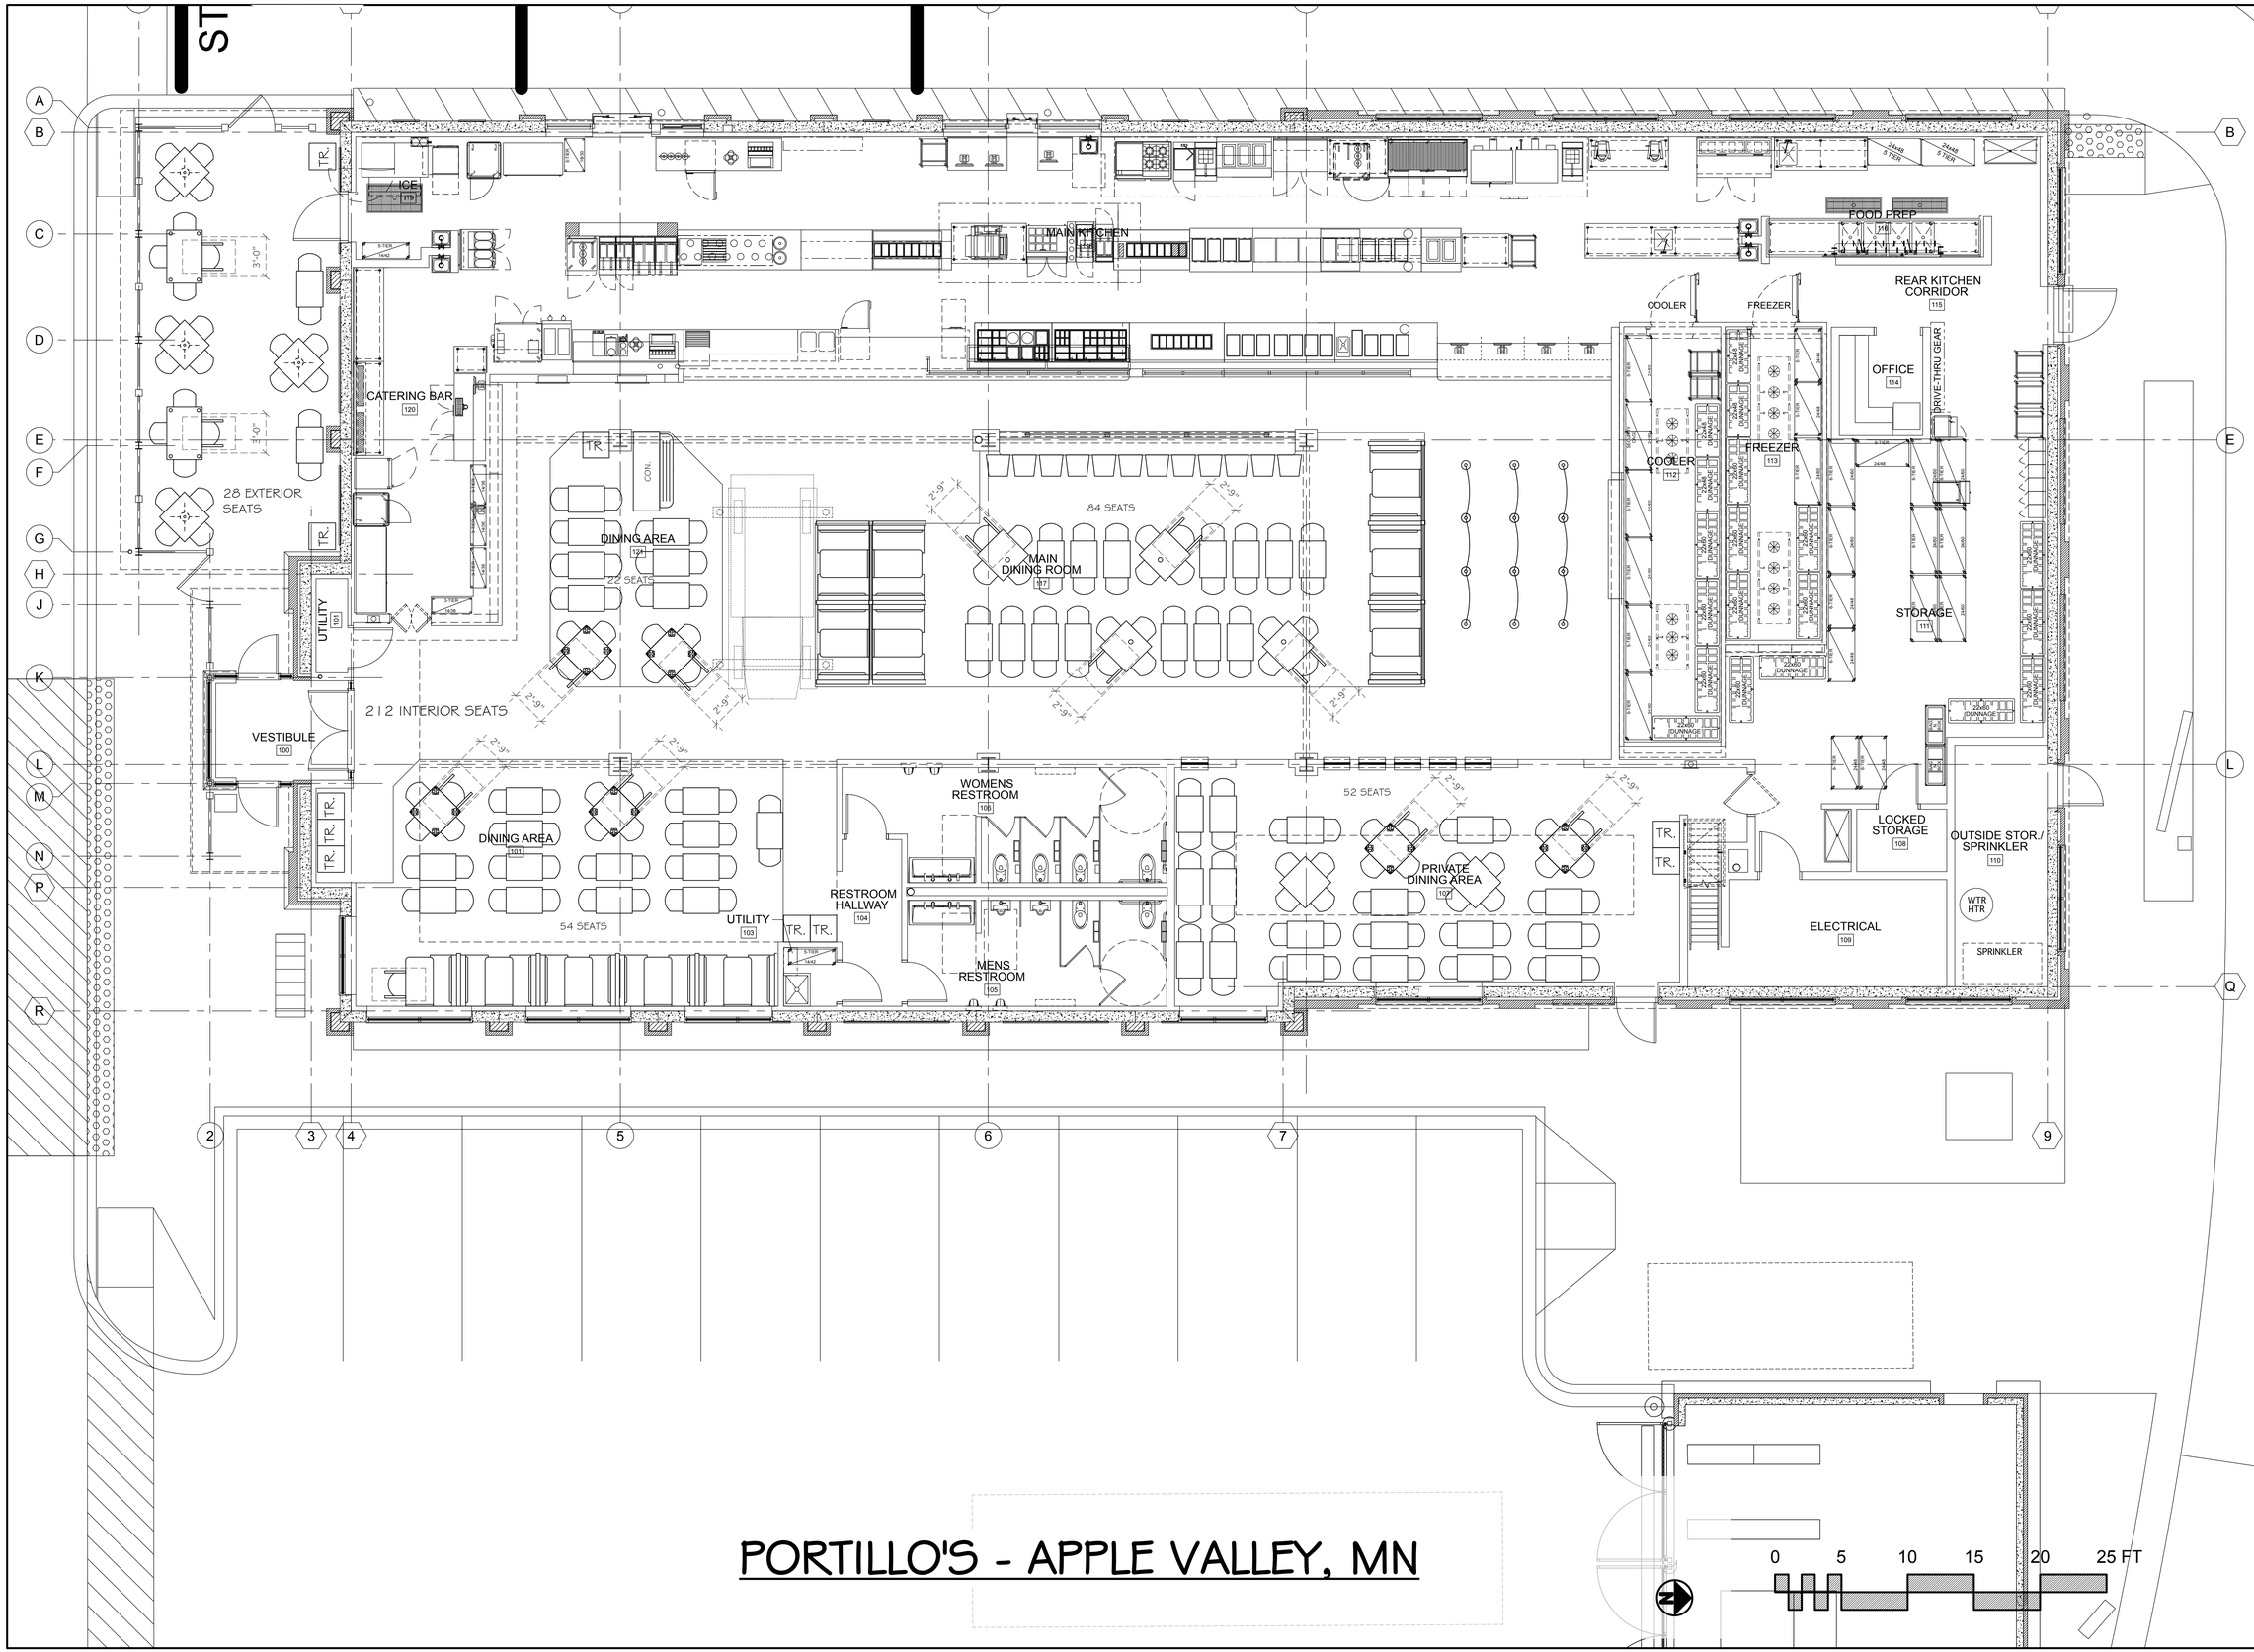

PORTILLO'S - APPLE VALLEY, MN

MERCURY STUDIOS, INC.

MERCURY STUDIOS, INC.
2548 W. CORTEZ ST. CHICAGO, IL 60622
Ph 773.395.8216 Fax 773.395.8218 merstudio@aol.com

PROJECT

PORTILLO'S HOT DOGS
APPLE VALLEY, MN

SHEET TITLE

CONCEPT PLAN


SCALE
3/16" = 1'-0"

DATE
4-14-17
REV.6-13-17
REV.7-15-17
REV.7-18-17
REV.7-23-17
REV.8-7-17

DRAWN BY

SHEET
A-1.0A

COPYRIGHT © 2017 MERCURY STUDIOS, INC. RESERVES COPYRIGHT & OTHER RIGHTS RESTRICTING THESE DOCUMENTS TO THE ORIGINAL SITE OR PURPOSE FOR WHICH THEY WERE PREPARED. REPRODUCTIONS, CHANGES OR ASSIGNMENTS ARE PROHIBITED.

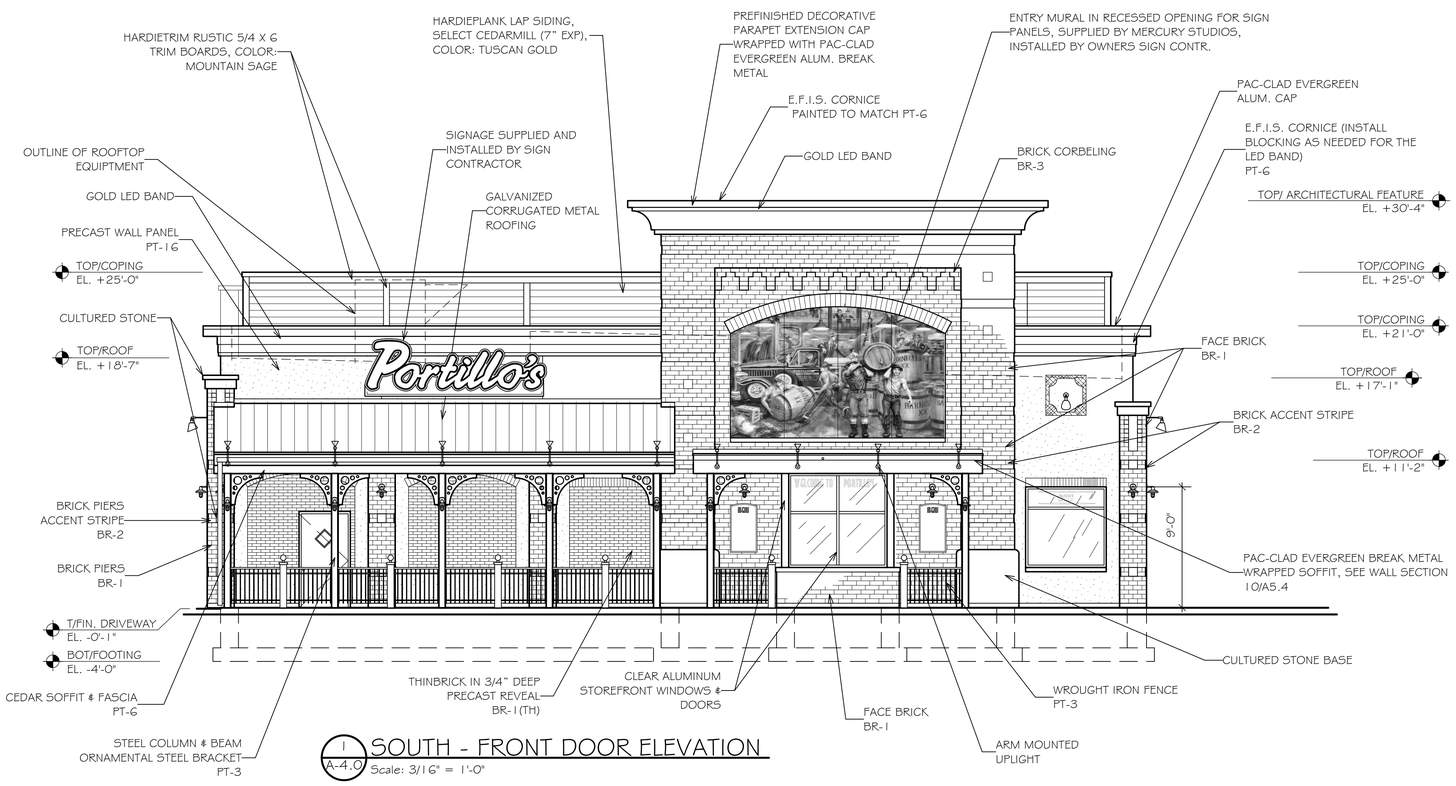

1 A-4.0 SOUTH - FRONT DOOR ELEVATION
Scale: 3/16" = 1'-0"

BR-1
SIOUX CITY BRICK - SAVANNAH WELLINGTON

BR-2
SIOUX CITY BRICK - SMOKED TUDOR

BR-3
SIOUX CITY BRICK - EBONITE SMOOTH

BR-4
SIOUX CITY BRICK - BROWN

* ALL BRICKS ARE 12" UTILITY (3 5/8 x 3 5/8 x 11 5/8)

PT-3
SHERWIN WILLIAMS #SW6991, BLACK MAGIC

PT-9
SHERWIN WILLIAMS #6179, ARTICHOKE

PT-11
SHERWIN WILLIAMS #6461, ISLE OF PINE


PT-16
SHERWIN WILLIAMS #SW6373, HARVESTER

PT-18 SHERWIN WILLIAMS #SW6117, SMOKEY TOPAZ

* BUILDING SIGNAGE IS TO BE SUBMITTED AND APPROVED UNDER SEPARATE SIGN PERMIT DRAWINGS.

* GHOST SIGNAGE IS TO BE SUBMITTED AND REVIEWED AS PART OF THE ARCHITECTURAL REVIEW APPROVAL PROCESS.

0 5 10 15 20 25 FT

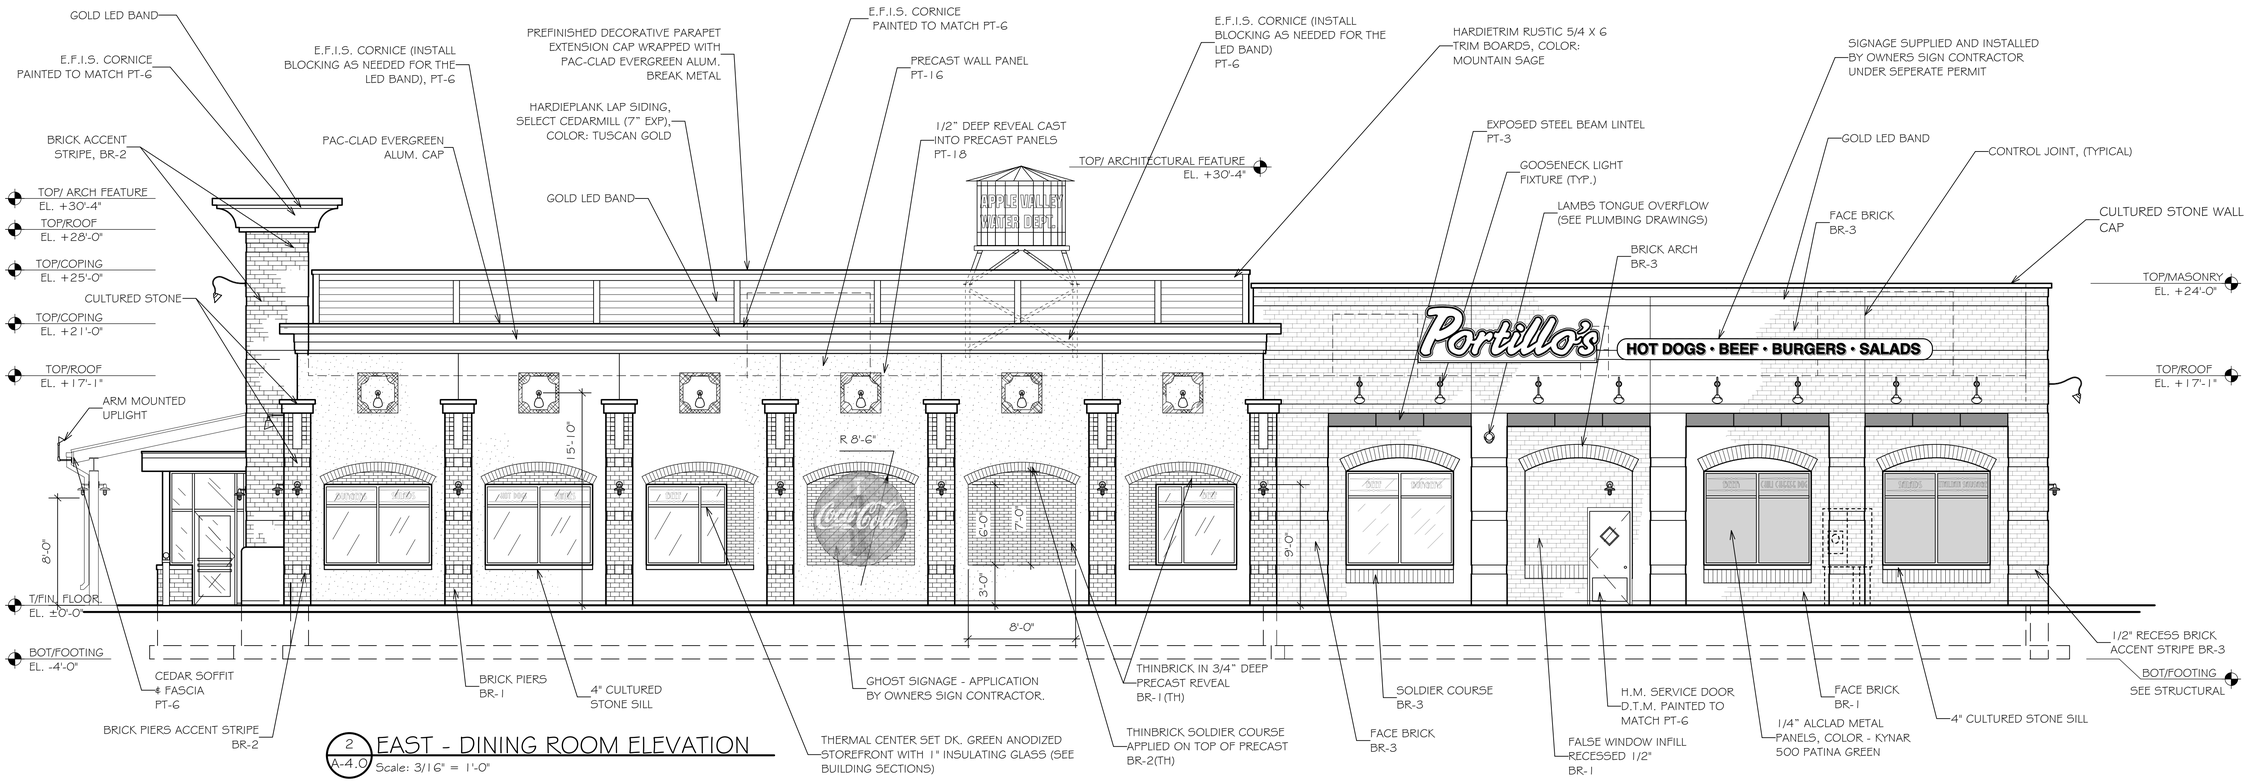

2 A-4.0 EAST - DINING ROOM ELEVATION
Scale: 3/16" = 1'-0"

MERCURY STUDIOS, INC.
MERCURY STUDIOS, INC.
2548 W. CORTEZ ST. CHICAGO, IL 60622
Ph 773.395-8216 Fax 773.395-8218 merstudio@aol.com

PROJECT

PORTILLO'S HOT DOGS
APPLE VALLEY, MN

SHEET TITLE

CONCEPT ELEVATIONS

SCALE
3/16" = 1'-0"


DATE
4-14-17
REV.6-13-17
REV.7-15-17
REV.7-18-17
REV.7-23-17
REV.8-7-17

DRAWN BY

SHEET
A-4.0

COPYRIGHT © 2017 MERCURY STUDIOS, INC. RESERVES COPYRIGHT & OTHER RIGHTS RESTRICTING THESE DOCUMENTS TO THE ORIGINAL SITE OR PURPOSE FOR WHICH THEY WERE PREPARED. REPRODUCTIONS, CHANGES OR ASSIGNMENTS ARE PROHIBITED.

NOTE:
PAINT ALL EXPOSED ELECTRICAL BOXES, GAS METERS, PIPING & EXPOSED STEEL LINTELS TO MATCH THE ADJACENT BRICK COLOR

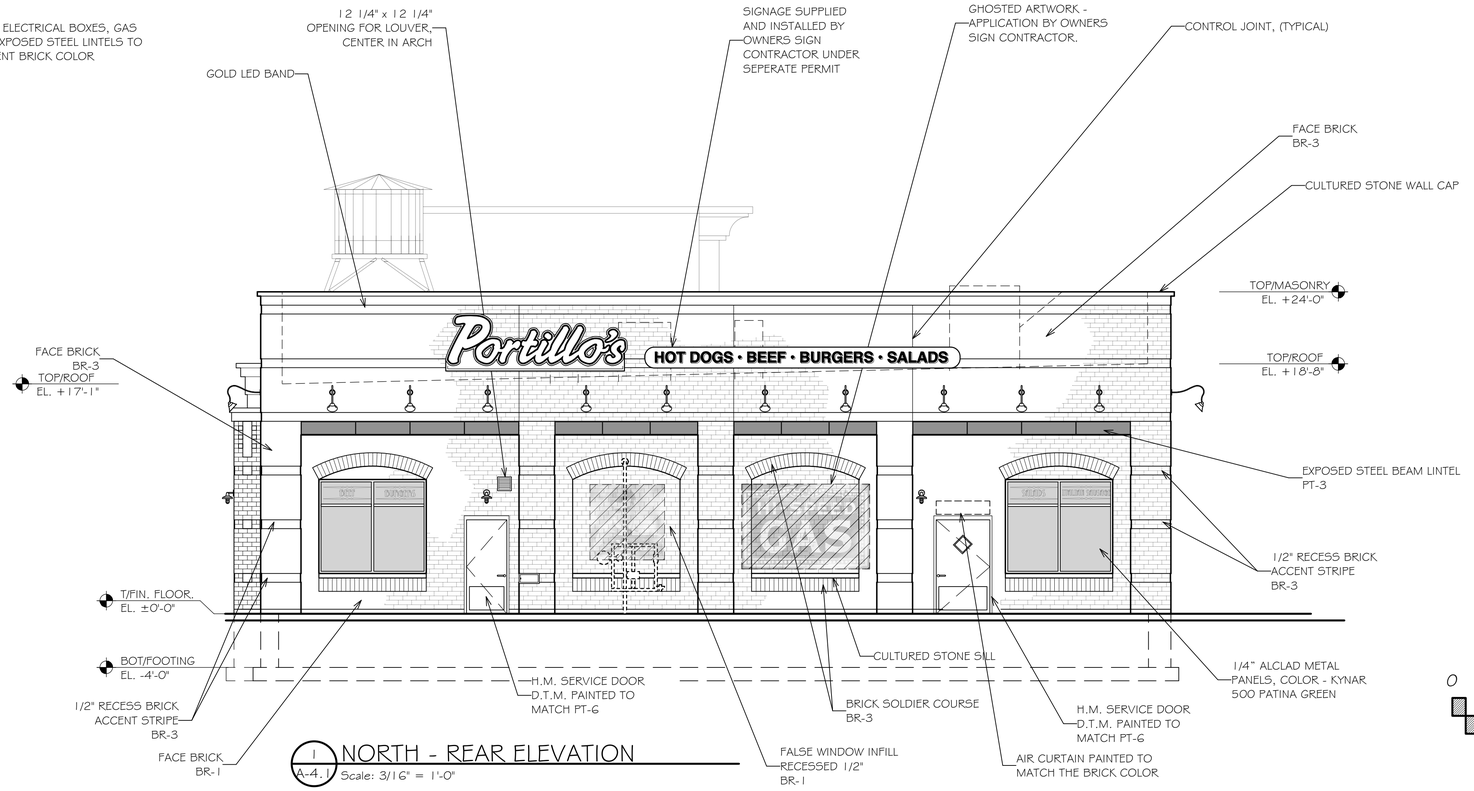

1 A-4.1 NORTH - REAR ELEVATION
Scale: 3/16" = 1'-0"

BR-1
SIOUX CITY BRICK - SAVANNAH WELLINGTON

BR-2
SIOUX CITY BRICK - SMOKED TUDOR

BR-3
SIOUX CITY BRICK - EBONITE SMOOTH

BR-4
SIOUX CITY BRICK - BROWN

* ALL BRICKS ARE 12" UTILITY (3 5/8 x 3 5/8 x 11 5/8)

PT-3
SHERWIN WILLIAMS #SWG991, BLACK MAGIC

PT-9
SHERWIN WILLIAMS #6179, ARTICHOKE

PT-11
SHERWIN WILLIAMS #6461, ISLE OF PINE


PT-16
SHERWIN WILLIAMS #SWG373, HARVESTER

PT-18 SHERWIN WILLIAMS #SWG117, SMOKEY TOPAZ

* BUILDING SIGNAGE IS TO BE SUBMITTED AND APPROVED UNDER SEPARATE SIGN PERMIT DRAWINGS.

* GHOST SIGNAGE IS TO BE SUBMITTED AND REVIEWED AS PART OF THE ARCHITECTURAL REVIEW APPROVAL PROCESS.

0 5 10 15 20 25 FT

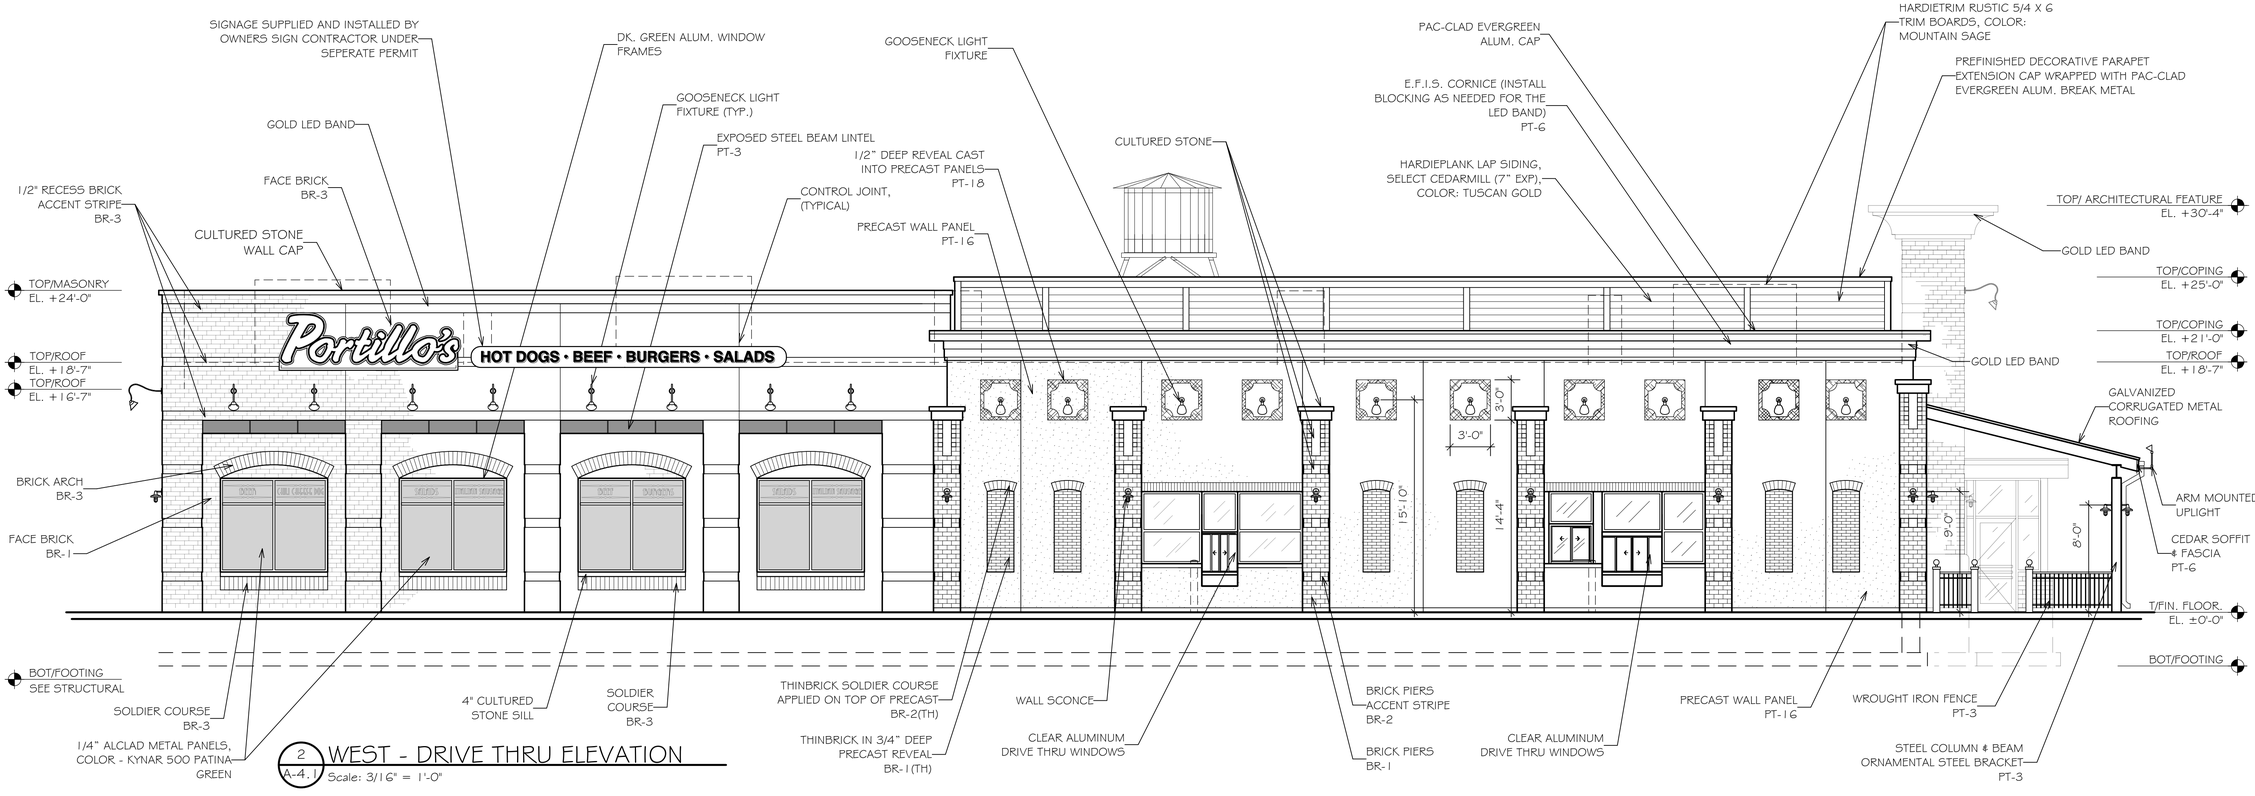

2 A-4.1 WEST - DRIVE THRU ELEVATION
Scale: 3/16" = 1'-0"

MERCURY STUDIOS, INC.

MERCURY STUDIOS, INC.
2548 W. CORTEZ ST. CHICAGO, IL 60622
Ph 773.395.8216 Fax 773.395.8218 merstudio@aol.com

PROJECT

PORTILLO'S HOT DOGS
APPLE VALLEY, MN

SHEET TITLE

CONCEPT ELEVATIONS

SCALE
3/16" = 1'-0"

DATE
4-14-17
REV.6-13-17
REV.7-15-17
REV.7-18-17
REV.7-23-17
REV.8-7-17

DRAWN BY

SHEET
A-4.1

COPYRIGHT © 2017 MERCURY STUDIOS, INC. RESERVES COPYRIGHT & OTHER RIGHTS RESTRICTING THESE DOCUMENTS TO THE ORIGINAL SITE OR PURPOSE FOR WHICH THEY WERE PREPARED. REPRODUCTIONS, CHANGES OR ASSIGNMENTS ARE PROHIBITED.



1 A-4.0 SOUTH - FRONT DOOR ELEVATION
Scale: 3/16" = 1'-0"



2 A-4.0 EAST - DINING ROOM ELEVATION
Scale: 3/16" = 1'-0"

MERCURY STUDIOS, INC.
MERCURY STUDIOS, INC.
2548 W. CORTEZ ST. CHICAGO, IL 60622
Ph 773-395-8216 Fax 773-395-8218 merstudio@aol.com

PROJECT
PORTILLO'S HOT DOGS
APPLE VALLEY, MN

SHEET TITLE
COLOR CONCEPT ELEVATIONS

SCALE
3/16" = 1'-0"

DATE
4-14-17
REV.6-13-17
REV.7-15-17
REV.7-18-17
REV.7-23-17
REV.8-7-17

DRAWN BY

SHEET
A-4.0

COPYRIGHT © 2017 MERCURY STUDIOS, INC. RESERVES COPYRIGHT & OTHER RIGHTS RESTRICTING THESE DOCUMENTS TO THE ORIGINAL SITE OR PURPOSE FOR WHICH THEY WERE PREPARED. REPRODUCTIONS, CHANGES OR ASSIGNMENTS ARE PROHIBITED.



1 A-4.1 NORTH - REAR ELEVATION
Scale: 3/16" = 1'-0"



2 A-4.1 WEST - DRIVE THRU ELEVATION
Scale: 3/16" = 1'-0"

MERCURY STUDIOS, INC.
MERCURY STUDIOS, INC.
2548 W. CORTEZ ST. CHICAGO, IL 60622
Ph 773-395-8216 Fax 773-395-8218 merstudio@aol.com

PROJECT
PORTILLO'S HOT DOGS
APPLE VALLEY, MN

SHEET TITLE
COLOR CONCEPT ELEVATIONS

SCALE
3/16" = 1'-0"

DATE
4-14-17
REV.6-13-17
REV.7-15-17
REV.7-18-17
REV.7-23-17
REV.8-7-17

DRAWN BY

SHEET
A-4.1

COPYRIGHT © 2017 MERCURY STUDIOS, INC. RESERVES COPYRIGHT & OTHER RIGHTS RESTRICTING THESE DOCUMENTS TO THE ORIGINAL SITE OR PURPOSE FOR WHICH THEY WERE PREPARED. REPRODUCTIONS, CHANGES OR ASSIGNMENTS ARE PROHIBITED.



1 ARTWORK - PLANT • GROW • PROSPER



2 NORTH -DUMPSTER WALL CONCEPT ARTWORK
Scale: 1/2" = 1'-0"

MERCURY STUDIOS, INC.
MERCURY STUDIOS, INC.
2548 W. CORTEZ ST. CHICAGO, IL 60622
Ph 773-395-8216 Fax 773-395-8218 merstudio@aol.com

PROJECT
PORTILLO'S HOT DOGS
APPLE VALLEY, MN

SHEET TITLE
REAR DUMPSTER WALL ARTWORK

SCALE

DATE
4-14-17
REV.6-13-17
REV.7-15-17
REV.7-18-17
REV.7-23-17
REV.8-7-17

DRAWN BY

SHEET
A-4.2

COPYRIGHT © 2017 MERCURY STUDIOS, INC. RESERVES COPYRIGHT & OTHER RIGHTS RESTRICTING THESE DOCUMENTS TO THE ORIGINAL SITE OR PURPOSE FOR WHICH THEY WERE PREPARED. REPRODUCTIONS, CHANGES OR ASSIGNMENTS ARE PROHIBITED.



MERCURY STUDIOS, INC.

MERCURY STUDIOS, INC.
2548 W. CORTEZ ST. CHICAGO, IL 60622
Ph 773-395-8216 Fax 773-395-8218 merstudio@aol.com

PROJECT

PORTILLO'S HOT DOGS
APPLE VALLEY, MN

SHEET TITLE

PERSPECTIVE

SCALE


DATE

4-14-17
REV.6-13-17
REV.7-15-17
REV.7-18-17
REV.7-23-17
REV.8-7-17

DRAWN BY

SHEET

COPYRIGHT @ 2017 MERCURY STUDIOS, INC. RESERVES COPYRIGHT & OTHER RIGHTS RESTRICTING THESE DOCUMENTS TO THE ORIGINAL SITE OR PURPOSE FOR WHICH THEY WERE PREPARED. REPRODUCTIONS, CHANGES OR ASSIGNMENTS ARE PROHIBITED.

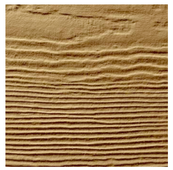

HARDIEPLANK SELECT
CEDARMILL LAP SIDING
TUSCAN GOLD



(PT-3)
SW6991 "BLACK MAGIC"

WROUGHT IRON



(PT-6)
SW6181 "SECRET GARDEN"

TRIM COLOR



(PT-9)
SW6979 "ARTICHOKE"

TRASH ENCLOSURE WOOD GATE



PAC-CLAD EVERGREEN

ALUM. BREAK METAL


CULTURED LIMESTONE




Portillo's

APPLE VALLEY, MN


EXTERIOR FINISHES

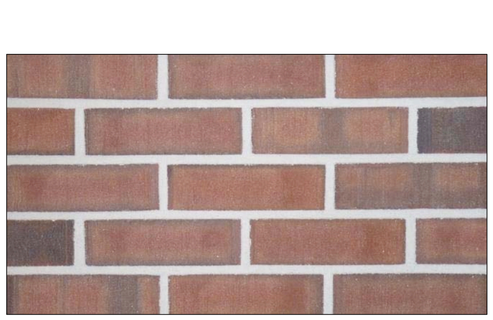

BR-1
SIOUX CITY BRICK - SAVANNAH
WELLINGTON

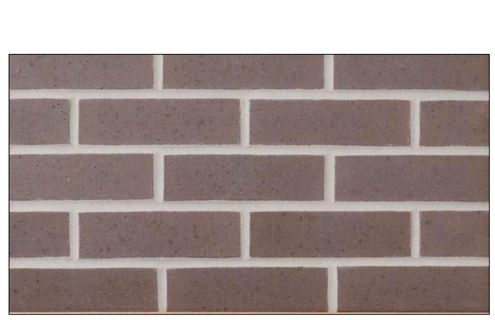

BR-4
SIOUX CITY BRICK - BROWN
SMOOTH

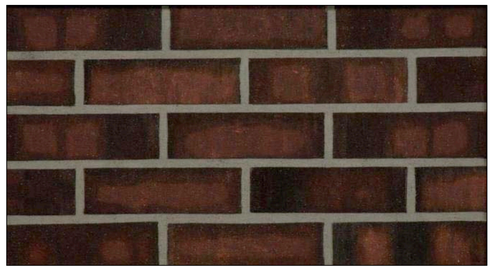

BR-2
SIOUX CITY BRICK - SMOKED



BR-3
SIOUX CITY BRICK - EBONITE
SMOOTH

GALVANIZED ROOFING



MERCURY STUDIOS, INC.

MERCURY STUDIOS, INC.
2548 W. CORTEZ ST. CHICAGO, IL 60622
Ph 773-395-8216 Fax 773-395-8218 merstudio@aol.com

PROJECT

PORTILLO'S HOT DOGS
APPLE VALLEY, MN

SHEET TITLE

MATERIAL BOARD

SCALE

DATE

4-14-17

REV.7-15-17
REV.7-18-17
REV.7-23-17
REV.8-7-17

DRAWN BY

SHEET

COPYRIGHT © 2017 MERCURY STUDIOS, INC. RESERVES COPYRIGHT & OTHER RIGHTS RESTRICTING THESE DOCUMENTS TO THE ORIGINAL SITE OR PURPOSE FOR WHICH THEY WERE PREPARED. REPRODUCTIONS, CHANGES OR ASSIGNMENTS ARE PROHIBITED.