LEGEND


- PROPOSED CONCRETE WALK
- PROPOSED HEAVY DUTY BITUMINOUS PAVEMENT
- PROPOSED STREET BITUMINOUS PAVEMENT
- PROPOSED TRAFFIC CONTROL SIGN
- PAINTED ACCESSIBLE SYMBOL
- PROPOSED MANHOLE (MH)
- PROPOSED CATCH BASIN (CB)
- PROPOSED GATE VALVE (GV)
- PROPOSED DECIDUOUS TREE
- PROPOSED CONIFEROUS TREE
- PROPOSED SHRUBS
- PROPOSED HERBACEOUS PLANTS
- APPROXIMATE SOD LIMITS
- PROPOSED SEED MIX #1
- PROPOSED SHRUB / MULCH BED
- PROPOSED BUILDING STOOP - REFER TO ARCHITECTURAL PLANS
- PROPERTY LINE

NOTES:

1. REFER TO SHEET C1.31, GRADING AND DRAINAGE PLAN, FOR GENERAL NOTES.
2. CHECK ALL PLAN AND DETAIL DIMENSIONS AND VERIFY SAME BEFORE FIELD LAYOUT.
3. ALL DISTURBED AREAS OUTSIDE THE BUILDING PAD WHICH ARE NOT DESIGNATED TO BE PAVED SHALL RECEIVE AT LEAST 6" OF TOPSOIL AND SHALL BE SODDED.
4. WHERE NEW SOD MEETS EXISTING TURF, EXISTING TURF EDGE SHALL BE CUT TO ALLOW FOR A CONSISTENT, UNIFORM STRAIGHT EDGE. JAGGED OR UNEVEN EDGES WILL NOT BE ACCEPTABLE. REMOVE TOPSOIL AT JOINT BETWEEN EXISTING AND NEW AS REQUIRED TO ALLOW NEW SOD SURFACE TO BE FLUSH WITH EXISTING.
5. FAILURE OF TURF DEVELOPMENT: IN THE EVENT THE CONTRACTOR FAILS TO PROVIDE AN ACCEPTABLE TURF, THE CONTRACTOR SHALL RE-SOD ALL APPLICABLE AREAS, AT NO ADDITIONAL COST TO THE OWNER, TO THE SATISFACTION OF THE ENGINEER.

PLANT SCHEDULE

SYMBOL	COMMON NAME	SCIENTIFIC NAME	SIZE	ROOT
DECIDUOUS SHADE TREES				
AF	AUTUMN BLAZE	Acer x freemanii 'Jeffersred'	3" cal.	B&B
AR	RED ROCKET MAPLE	Acer rubrum 'Red Rocket'	2-1/2" cal.	B&B
CO	HACKBERRY	Celtis occidentalis	3" cal.	B&B
GD	KENTUCKY ESPRESSO COFFEETREE	Gymnocladus diocius 'Espresso'	3" cal.	B&B
GB	AUTUMN GOLD GINKGO	Ginkgo biloba 'Autumn Gold'	3" cal.	B&B
GT	SKYLINE HONEYLOCUST	Gleditsia triacanthos var. inermis 'Skycole'	3" cal.	B&B
OV	IRONWOOD	Ostrya virginiana	3" cal.	B&B
QB	SWAMP WHITE OAK	Quercus bicolor	2-1/2" cal.	B&B
TA	SENTRY LINDEN	Tilia americana 'McKSentry'	3" cal.	B&B
CONIFEROUS TREES				
PS	SCOTCH PINE	Pinus sylvestris	6'	B&B
DECIDUOUS SHRUBS				
CS	KELSEY DWARF DOGWOOD	Cornus sericea 'Kelseyi'	6'	B&B
IL	AFTERGLOW WINTERBERRY	Ilex verticillata 'Afterglow'	2" cal.	B&B
PERENNIALS/ORNAMENTAL GRASSES				
AN	NEW ENGLAND ASTER	Aster novae-angliae	#1	Cont.
DC	TUFTED HAIRGRASS	Deschampsia cespitosa	#1	Cont.
RH	BLACK-EYED SUSAN	Rudbeckia hirta	#1	Cont.

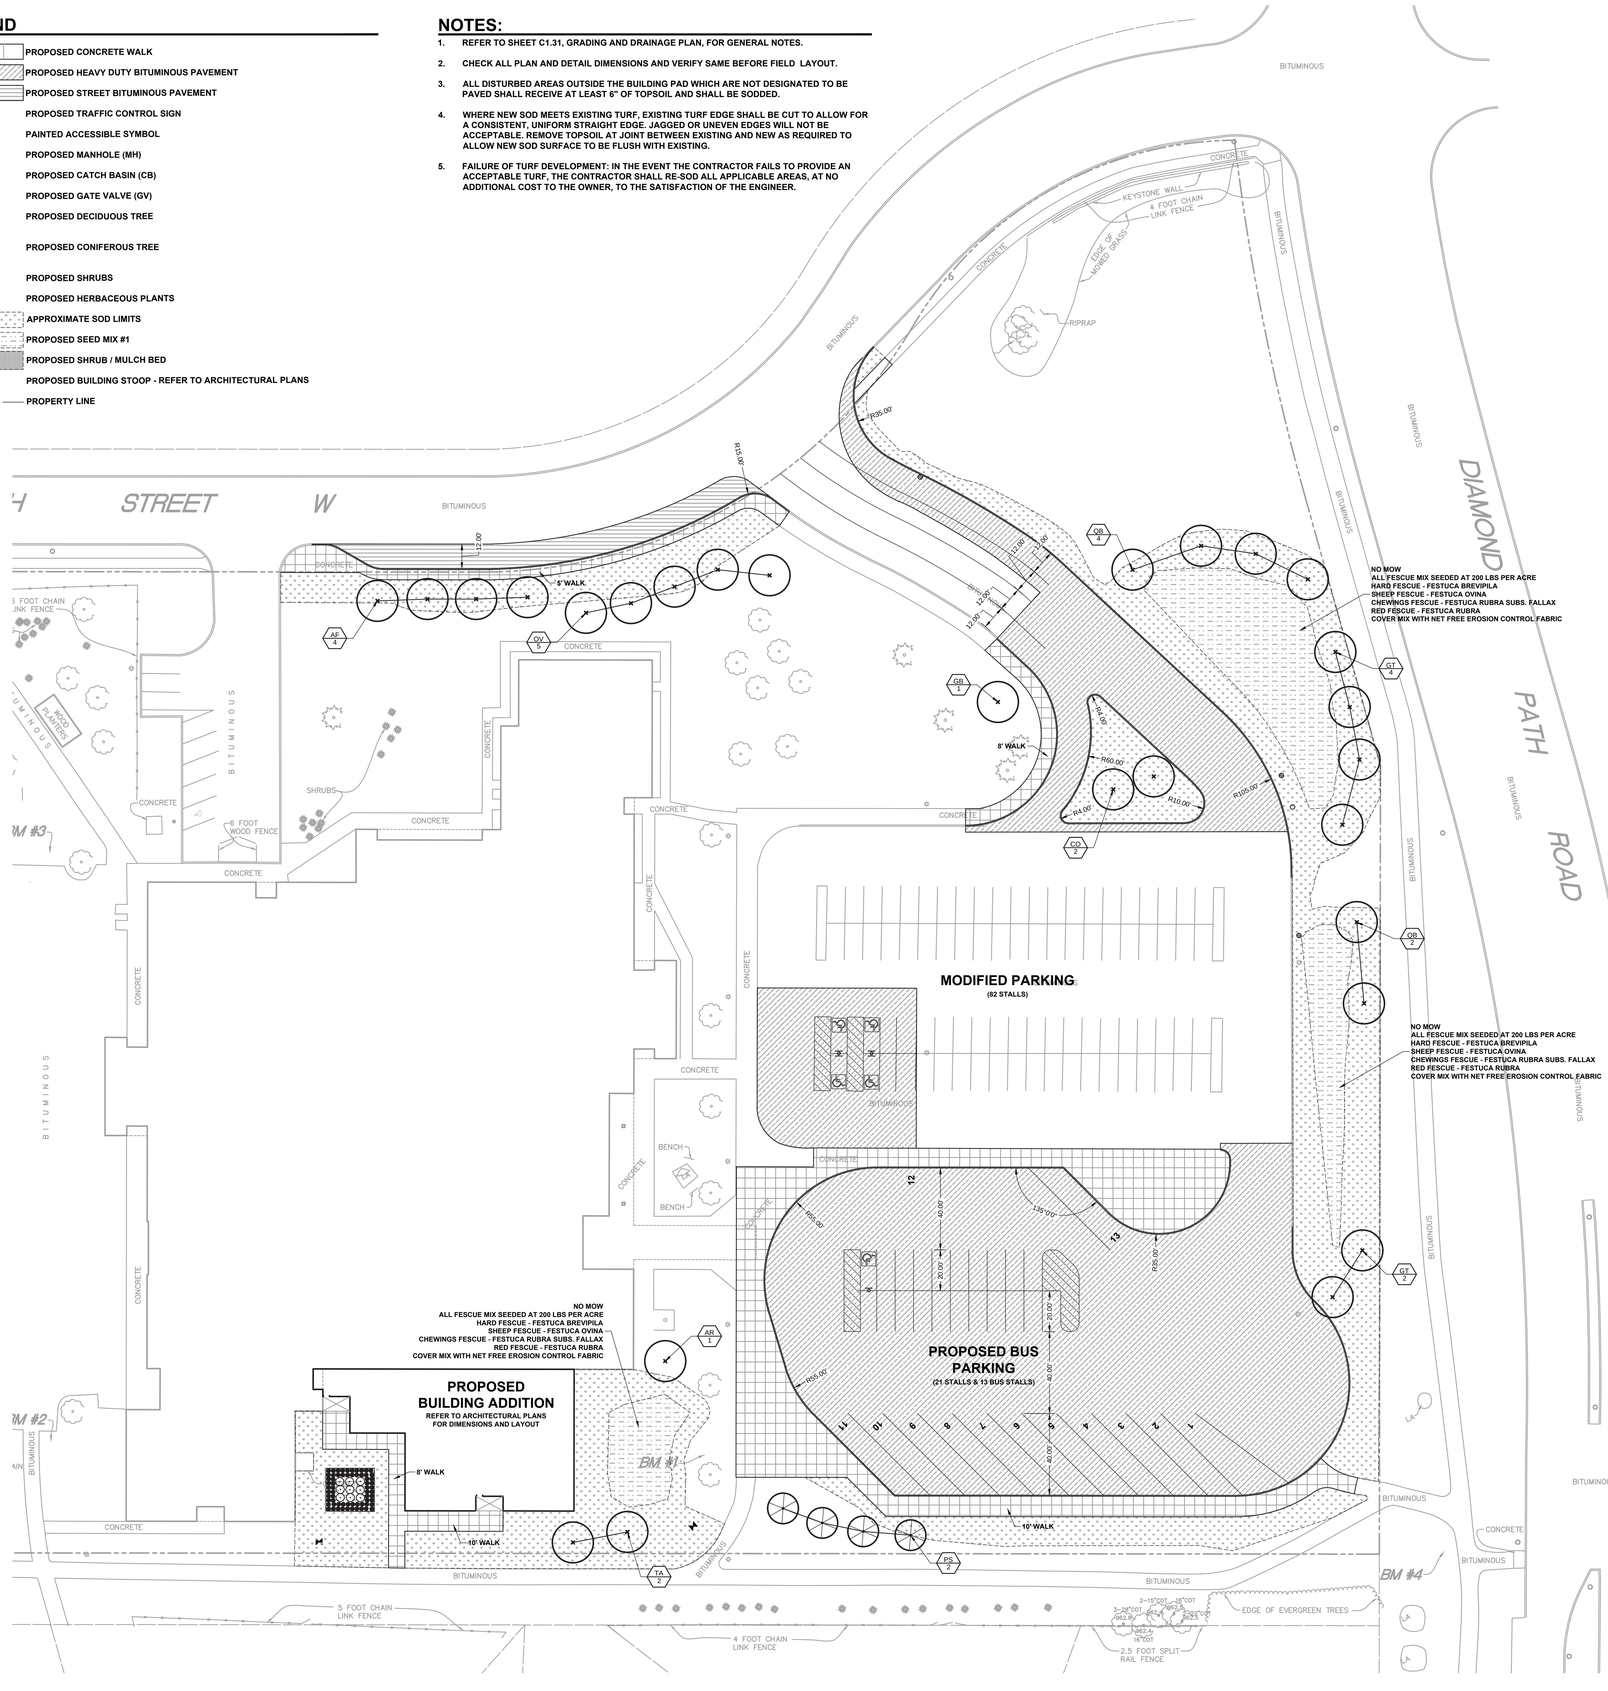

Diamond Path Elementary Building Addition

14455 Diamond Path
Apple Valley, MN 55124

Independent School District 196
3455 153rd St. West
Rosemount, MN 55068

WOLD ARCHITECTS AND ENGINEERS
332 Minnesota Street, Suite W2000
Saint Paul, MN 55101
woldac.com | 651 227 7773

WENCK
Responsive partner. Exceptional outcomes.
7500 Olson Memorial Highway, Suite 300
Golden Valley, MN 55427
wenck.com | 952 837 3308

ANDERSON - JOHNSON ASSOCIATES, INC.
LANDSCAPE ARCHITECTURE • 7151 COLUMBIA VALLEY ROAD FAX (763) 340-0331
SITE PLANNING • SUITE 200
CIVIL ENGINEERING • MINNEAPOLIS, MN 55432 PH (763) 340-7120

I hereby certify that this plan, specification or report was prepared by me or under my direct supervision and that I am a duly Licensed **Professional Engineer** under the laws of the State of **Minnesota**

DAVID A. REY
Registration Number **40180** Date **09/18/2017**

Revisions		
Description	Date	Num

Comm: 152264
Date: 09/18/2017
Drawn: JCL
Check: DAR
North

14 **Site Plan**

Scale: 1" = 30'


C1.21

NOTES

1. REFER TO SHEET C1.31, GRADING AND DRAINAGE PLAN, FOR GENERAL NOTES.
2. ALL WATERMAIN PIPE SHALL BE DIP, CLASS 52. ALL WATERMAIN SHALL HAVE MINIMUM 8'-0" BURY (TOP OF PIPE TO FINISH GRADE). DIP SHALL BE ENCASED WITH POLYETHYLENE FILM CONFORMING TO ASTM D 1248-889.
3. ALL STORM SEWER PIPE SHALL BE RCP, CLASS III (MIN.), WITH FLEXIBLE WATERTIGHT JOINTS IN ACCORDANCE WITH ASTM C-361 OR PVC PIPE (ASTM D3034, SDR 35) INSTALLED IN ACCORDANCE WITH ASTM D2321, UNLESS OTHERWISE NOTED.
4. FLEXIBLE JOINTS AT STORM SEWER PIPE CONNECTIONS TO STRUCTURES:
   a. IN ACCORDANCE WITH MINNESOTA PLUMBING CODE, PROVIDE FLEXIBLE JOINTS AT ALL PIPE CONNECTIONS TO ALL STORM SEWER STRUCTURES.
   b. ACCEPTABLE MANUFACTURERS / PRODUCTS:
      i. FERNCO, "CONCRETE MANHOLE ADAPTORS" OR "LARGE-DIAMETER WATERSTOPS"
      ii. PRESS-SEAL, WATERSTOP GROUTING RINGS"
      iii. OR APPROVED EQUAL.
5. WATERMAIN SHALL BE INSTALLED AT LEAST 10 FEET HORIZONTALLY FROM ANY MANHOLE, CATCH BASIN, STORM SEWER, SANITARY SEWER, DRAINTILE OR OTHER POTENTIAL SOURCE FOR CONTAMINATION PER MINNESOTA PLUMBING CODE. THIS ISOLATION DISTANCE SHALL BE MEASURED FROM THE OUTER EDGE OF THE PIPE TO THE OUTER EDGE OF THE CONTAMINATION SOURCE (OUTER EDGE OF STRUCTURES OR PIPING OR SIMILAR).
6. ANY MANHOLE, CATCH BASIN, STORM SEWER, SANITARY SEWER, DRAINTILE OR OTHER POTENTIAL SOURCE FOR CONTAMINATION SHALL BE INSTALLED AT LEAST 10 FEET HORIZONTALLY FROM ANY WATERMAIN PER MINNESOTA PLUMBING CODE. THIS ISOLATION DISTANCE SHALL BE MEASURED FROM THE OUTER EDGE OF THE PIPE TO THE OUTER EDGE OF THE CONTAMINATION SOURCE (OUTER EDGE OF STRUCTURES OR PIPING OR SIMILAR).
7. LOCATE ALL EXISTING UTILITIES, VERIFY LOCATION, SIZE AND INVERT ELEVATION OF ALL EXISTING UTILITIES. VERIFY LOCATIONS, SIZES AND ELEVATIONS OF SAME BEFORE BEGINNING CONSTRUCTION.
8. CONTRACTOR SHALL STAKE LIMITS OF WALKS AND CURBING PRIOR TO INSTALLATION OF GATE VALVES, CATCH BASINS AND MANHOLES. GATE VALVE AND MANHOLE LOCATIONS SHALL BE ADJUSTED TO AVOID PLACEMENT OF THESE STRUCTURES IN WALKS AND CURB AND GUTTER. CURB AND GUTTER SHALL BE STAKED TO ALLOW CURB INLET TYPE CATCH BASINS TO BE PROPERLY LOCATED IN LINE WITH CURBING.
9. REFER TO SWPPP NARRATIVE (SECTION 01 89 13) FOR CONSTRUCTION SEQUENCING AND EROSION CONTROL REQUIREMENTS.
10. MAINTAIN ADJACENT PROPERTY AND PUBLIC STREETS CLEAN FROM CONSTRUCTION CAUSED DIRT AND DEBRIS ON A DAILY BASIS. PROTECT DRAINAGE SYSTEMS FROM SEDIMENTATION AS A RESULT OF CONSTRUCTION RELATED DIRT AND DEBRIS.
11. MAINTAIN DUST CONTROL DURING GRADING OPERATIONS.
12. ALL EROSION CONTROL METHODS SHALL COMPLY WITH MPCA AND OTHER LOCAL REGULATIONS.
13. IF EROSION AND SEDIMENT CONTROL MEASURES TAKEN ARE NOT ADEQUATE AND RESULT IN DOWNSTREAM SEDIMENT, THE CONTRACTOR SHALL BE RESPONSIBLE FOR CLEANING OUT DOWNSTREAM STORM SEWERS AS NECESSARY, INCLUDING ASSOCIATED RESTORATION.
14. SEDIMENT CONTROL DEVICE AT STORM SEWER INLETS. AT THE INLETS TO ALL STORM SEWER STRUCTURES, PROVIDE A PRODUCT FROM THE FOLLOWING LIST. ACCEPTABLE PRODUCTS:
   A. WIMCO TOP SLAB™ MODEL RD 27.
   B. INFRASAFE® SEDIMENT CONTROL BARRIER, DISTRIBUTED BY ROYAL ENVIRONMENTAL SYSTEMS, INC. SCB'S SHALL BE SIZED SPECIFICALLY FOR THE STRUCTURE AND CASTING SPECIFIED. SCB'S SHALL BE EQUIPPED WITH FRAME AND PERFORATED SHROUD AND SHALL BE WRAPPED ON THE OUTSIDE, COVERING THE PERFORATED WALL ONLY, WITH A GEOTEXTILE SOCK.
   C. DANDY BAG® OR DANDY BAG II® DISTRIBUTED BY BROCK WHITE COMPANY, ST. PAUL, MN (615) 647-0950. DANDY BAG SHALL BE USED ONLY FOR CURB INLETS AFTER PAVEMENT (BINDER COURSE OR WEAR COURSE) IS INSTALLED OR AT EXISTING PAVED AREAS.
   D. INFRASAFE® DEBRIS COLLECTION DEVICE BY ROYAL ENVIRONMENTAL SYSTEMS, INC., DISTRIBUTED BY ESS BROTHERS, 9350 COUNTY ROAD 19, CORCORAN, MN 55357 DCD'S SHALL BE SIZED SPECIFICALLY FOR THE STRUCTURE AND CASTING SPECIFIED. PROVIDE FILTER BAGS AND TIES FOR COMPLETE INSTALLATION.
   E. OR APPROVED EQUAL.

LEGEND

- EXISTING CONTOUR
- PROPOSED CONTOUR
- PROPOSED SPOT ELEVATION (ME = MATCH EXISTING; EOF = EMERGENCY OVERFLOW)
- PROPOSED GRADING LIMITS
- PROPOSED STORM SEWER
- PROPOSED WATERMAIN
- PROPOSED DRAINTILE / FINGER DRAIN
- PROPOSED MANHOLE (MH)
- PROPOSED CATCH BASIN (CB)
- PROPOSED GATE VALVE (GV)
- SEDIMENT CONTROL DEVICE AT STORM SEWER INLET
- PROPOSED SILT FENCE
- PROPOSED SEDIMENT CONTROL LOG
- PROPOSED ROCK CONSTRUCTION ENTRANCE
- PROPOSED BUILDING STOOP - REFER TO ARCHITECTURAL PLANS
- PROPERTY LINE

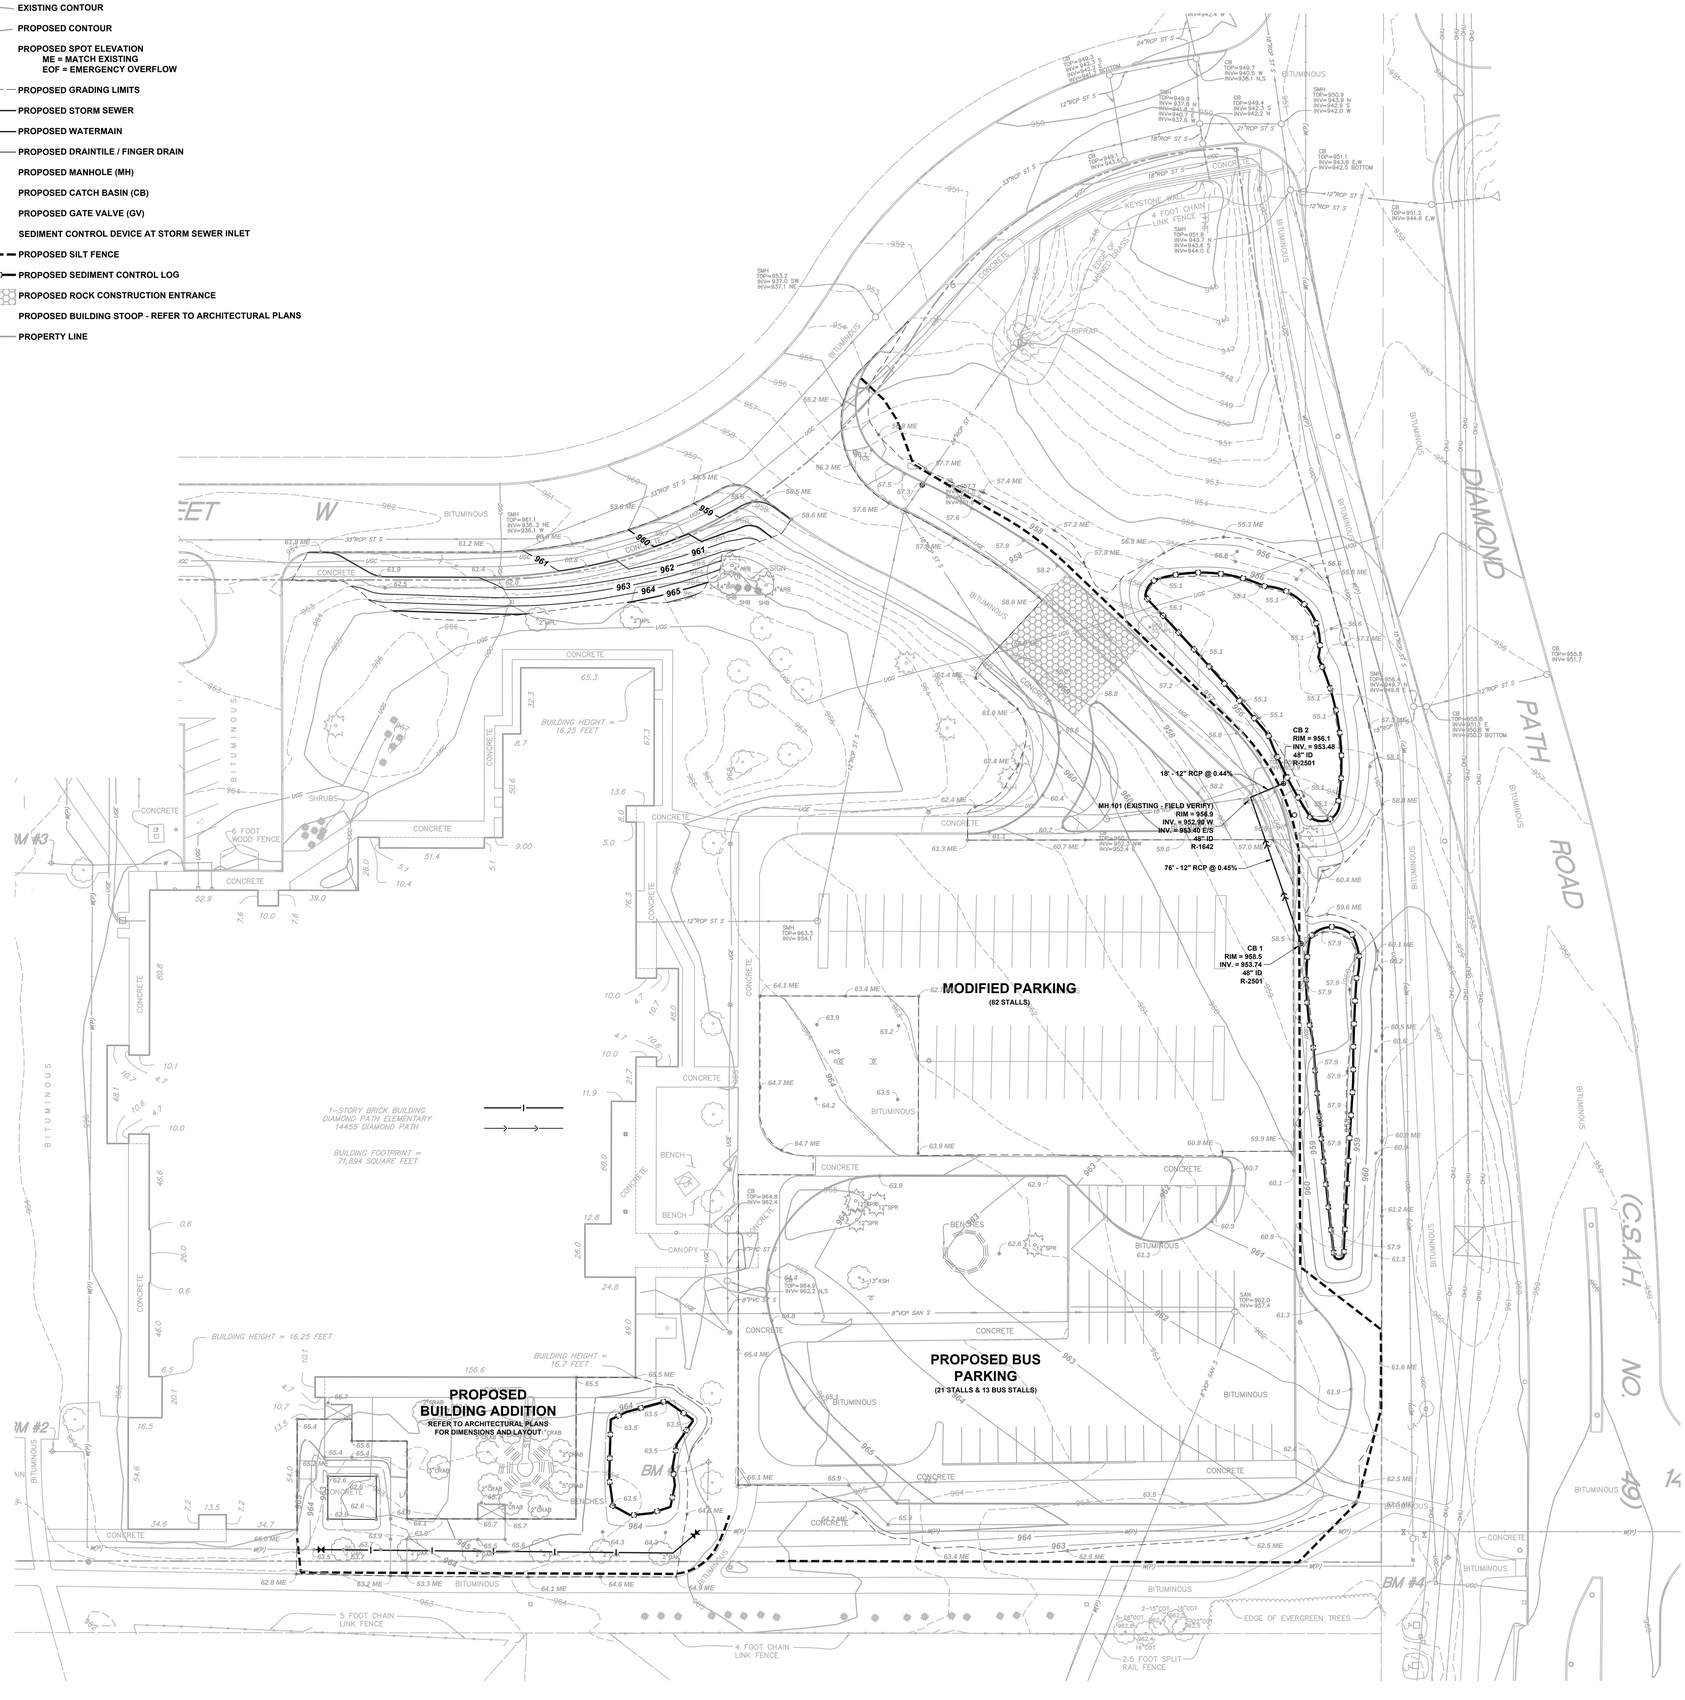

Diamond Path Elementary Building Addition

14455 Diamond Path
Apple Valley, MN 55124

Independent School District 196
3455 153rd St. West
Rosemount, MN 55068

WOLD ARCHITECTS AND ENGINEERS
332 Minnesota Street, Suite W2000
Saint Paul, MN 55101
woldac.com | 651 227 7773

WENCK
Responsive partner. Exceptional outcomes.
7500 Olson Memorial Highway, Suite 300
Golden Valley, MN 55427
wenck.com | 952 837 3308

ANDERSON - JOHNSON ASSOCIATES, INC.
LANDSCAPE ARCHITECTURE • SITE PLANNING • CIVIL ENGINEERING
7151 COLUMBIA GOLD DRIVE, SUITE 200, EDEN PRAIRIE, MN 55344
PH (952) 941-5501 FAX (952) 941-6322 | MINNEAPOLIS, MN 55402 PH (952) 346-7520

I hereby certify that this plan, specification or report was prepared by me or under my direct supervision and that I am a duly Licensed **Professional Engineer** under the laws of the State of **Minnesota**

DAVID A. REY
Registration Number **40180** Date **09/18/2017**

Revisions

Description	Date	Num

Comm: **152264**
Date: **09/18/2017**
Drawn: **JCL**
Check: **DAR**
North

Grading and Drainage Plan

Scale: **1" = 30'**

C1.31

GENERAL NOTES

1. ALL CONSTRUCTION MUST COMPLY WITH APPLICABLE STATE AND LOCAL ORDINANCES.
2. THE CONTRACTOR WILL BE RESPONSIBLE FOR AND SHALL PAY FOR ALL CONSTRUCTION STAKING / LAYOUT.
3. THE CONTRACTOR SHALL OBTAIN AND PAY FOR ALL RELATED CONSTRUCTION PERMITS, INCLUDING THE NPDES PERMIT FROM THE MPCA. SUBMIT A COPY OF ALL PERMITS TO THE CITY.
4. CONTRACTOR SHALL BE RESPONSIBLE FOR ALL TRAFFIC CONTROL SIGNAGE (CONSTRUCTION ZONES) NECESSARY TO CONSTRUCT PROPOSED IMPROVEMENTS. ALL SIGNAGE LAYOUTS MUST BE DESIGNED BY THE CONTRACTOR AND APPROVED BY LOCAL AUTHORITIES.
5. INSTALL CONTROL FENCING AND BARRICADING AS NECESSARY TO PROTECT THE PUBLIC.
6. INSPECT SITE AND REVIEW SOIL BORINGS TO DETERMINE EXTENT OF WORK AND NATURE OF MATERIALS TO BE HANDLED.
7. REFER TO SPECIFICATIONS FOR DEWATERING REQUIREMENTS.
8. CHECK ALL PLAN AND DETAIL DIMENSIONS AND VERIFY SAME BEFORE FIELD LAYOUT.
9. REFER TO ARCHITECTURAL PLANS FOR BUILDING AND STOOP DIMENSIONS AND LAYOUT.
10. REFER TO THE STORM WATER POLLUTION PREVENTION PLAN (SWPPP) NARRATIVE, PART OF SECTION 01 89 13, FOR EROSION CONTROL REQUIREMENTS. SECTION 31 00 00 SHALL BE RESPONSIBLE FOR FULL IMPLEMENTATION OF THE SWPPP.
11. MAINTAIN ADJACENT PROPERTY AND PUBLIC STREETS CLEAN FROM CONSTRUCTION CAUSED DIRT AND DEBRIS ON A DAILY BASIS. PROTECT DRAINAGE SYSTEMS FROM SEDIMENTATION AS A RESULT OF CONSTRUCTION RELATED DIRT AND DEBRIS.
12. MAINTAIN DUST CONTROL DURING GRADING OPERATIONS.
13. ALL EROSION CONTROL METHODS SHALL COMPLY WITH MPCA AND LOCAL REGULATIONS.
14. CONTRACTOR SHALL MINIMIZE DISTURBANCE TO SITE AND PROTECT EXISTING SITE FEATURES (INCLUDING TURF AND VEGETATION) WHICH ARE TO REMAIN.
15. PROPOSED CONTOURS AND SPOT ELEVATIONS ARE SHOWN TO FINISH GRADE UNLESS OTHERWISE NOTED.
16. PROPOSED ELEVATIONS SHOWN TYPICALLY AS 50.1 OR 50 SHALL BE UNDERSTOOD TO MEAN 950.1 OR 950.
17. SPOT ELEVATIONS SHOWN IN PARKING LOTS, DRIVES AND ROADS INDICATE GUTTER GRADES, UNLESS NOTED OTHERWISE. SPOT ELEVATIONS WITH LABELS OUTSIDE THE BUILDING PERIMETER INDICATE PROPOSED GRADES OUTSIDE THE BUILDING. SPOT ELEVATIONS WITH LABELS INSIDE THE BUILDING PERIMETER INDICATE PROPOSED FINISH FLOOR ELEVATIONS.
18. THE CONTRACTOR SHALL BE SOLELY RESPONSIBLE FOR DETERMINING QUANTITIES OF CUT, FILL AND WASTE MATERIALS TO BE HANDLED, AND FOR AMOUNT OF GRADING TO BE DONE IN ORDER TO COMPLETELY PERFORM ALL WORK INDICATED ON THE DRAWINGS. IMPORT SUITABLE MATERIAL AND EXPORT UNSUITABLE / EXCESS / WASTE MATERIAL AS REQUIRED. ALL COSTS ASSOCIATED WITH IMPORTING AND EXPORTING MATERIALS SHALL BE INCIDENTAL TO THE CONTRACT.
19. NO FINISHED SLOPES SHALL EXCEED 4' HORIZONTAL TO 1' VERTICAL (4:1), UNLESS OTHERWISE NOTED.
20. ALL DISTURBED AREAS OUTSIDE THE BUILDING PAD WHICH ARE NOT DESIGNATED TO BE PAVED SHALL RECEIVE AT LEAST 6" OF TOPSOIL AND SHALL BE SODDED.
21. WHERE NEW SOD MEETS EXISTING SOD, EXISTING SOD EDGE SHALL BE CUT TO ALLOW FOR A CONSISTENT, UNIFORM STRAIGHT EDGE. JAGGED OR UNEVEN EDGES WILL NOT BE ACCEPTABLE. REMOVE TOPSOIL AT JOINT BETWEEN EXISTING AND NEW AS REQUIRED TO ALLOW NEW SOD SURFACE TO BE FLUSH WITH EXISTING.
22. FAILURE OF TURF DEVELOPMENT: IN THE EVENT THE CONTRACTOR FAILS TO PROVIDE AN ACCEPTABLE TURF, THE CONTRACTOR SHALL RE-SOD ALL APPLICABLE AREAS, AT NO ADDITIONAL COST TO THE OWNER, TO THE SATISFACTION OF THE ENGINEER.
23. ANY MANHOLE, CATCH BASIN, STORM SEWER, SANITARY SEWER, DRAINTILE OR OTHER POTENTIAL SOURCE FOR CONTAMINATION SHALL BE INSTALLED AT LEAST 10 FEET HORIZONTALLY FROM ANY WATERMAIN PER MINNESOTA PLUMBING CODE. THIS ISOLATION DISTANCE SHALL BE MEASURED FROM THE OUTER EDGE OF THE PIPE TO THE OUTER EDGE OF THE CONTAMINATION SOURCE (OUTER EDGE OF STRUCTURES OR PIPING OR SIMILAR).
24. LOCATE ALL EXISTING UTILITIES, VERIFY LOCATION, SIZE AND INVERT ELEVATION OF ALL EXISTING UTILITIES. VERIFY LOCATIONS, SIZES AND ELEVATIONS OF SAME BEFORE BEGINNING CONSTRUCTION.
25. CONTRACTOR SHALL MAINTAIN DRAINAGE FROM EXISTING BUILDING AT ALL TIMES. PROVIDE TEMPORARY STORM SEWER (INCLUDING, BUT NOT LIMITED TO, CATCH BASINS, MANHOLES, PIPING, ETC.) AS REQUIRED. EXISTING STORM SEWER SHALL NOT BE REMOVED UNTIL TEMPORARY OR PERMANENT STORM SEWER IS INSTALLED AND FUNCTIONAL. COORDINATE ALL REMOVALS WITH APPROPRIATE TRADES (SITE UTILITY CONTRACTOR, MECHANICAL CONTRACTOR, ETC.) AS REQUIRED.

LEGEND

- EXISTING CONTOUR
- EXISTING SPOT ELEVATION
- PROPOSED CONTOUR
- PROPOSED SPOT ELEVATION (54.6) — ME = MATCH EXISTING; EOF = EMERGENCY OVERFLOW
- PROPOSED GRADING LIMITS
- PROPOSED SAND SUBBASE AT FROST FOOTED STOOPS
- SB-1 APPROXIMATE SOIL BORING LOCATION
- PROPOSED MANHOLE (MH)
- PROPOSED CATCH BASIN (CB)
- PROPOSED GATE VALVE (GV)
- PROPOSED BUILDING STOOP - REFER TO ARCHITECTURAL PLANS
- PROPERTY LINE

BENCHMARKS (FIELD VERIFY BEFORE USING)


(CITY OF APPLE VALLEY DATUM)

1.) Top of top nut of fire hydrant 55 FEET +/- SE of the SE corner of building. Elevation = 967.35 feet

2.) Top of top nut of fire hydrant 50 FEET +/- NW of the SW corner of building Elevation = 965.26 feet

3.) Top of top nut of fire hydrant 50 FEET +/- NW of the NW corner of building Elevation = 966.58 feet

4.) Top of top nut of fire hydrant SW quadrant of Diamond Path Road and 145th Street W. Elevation = 964.57 feet

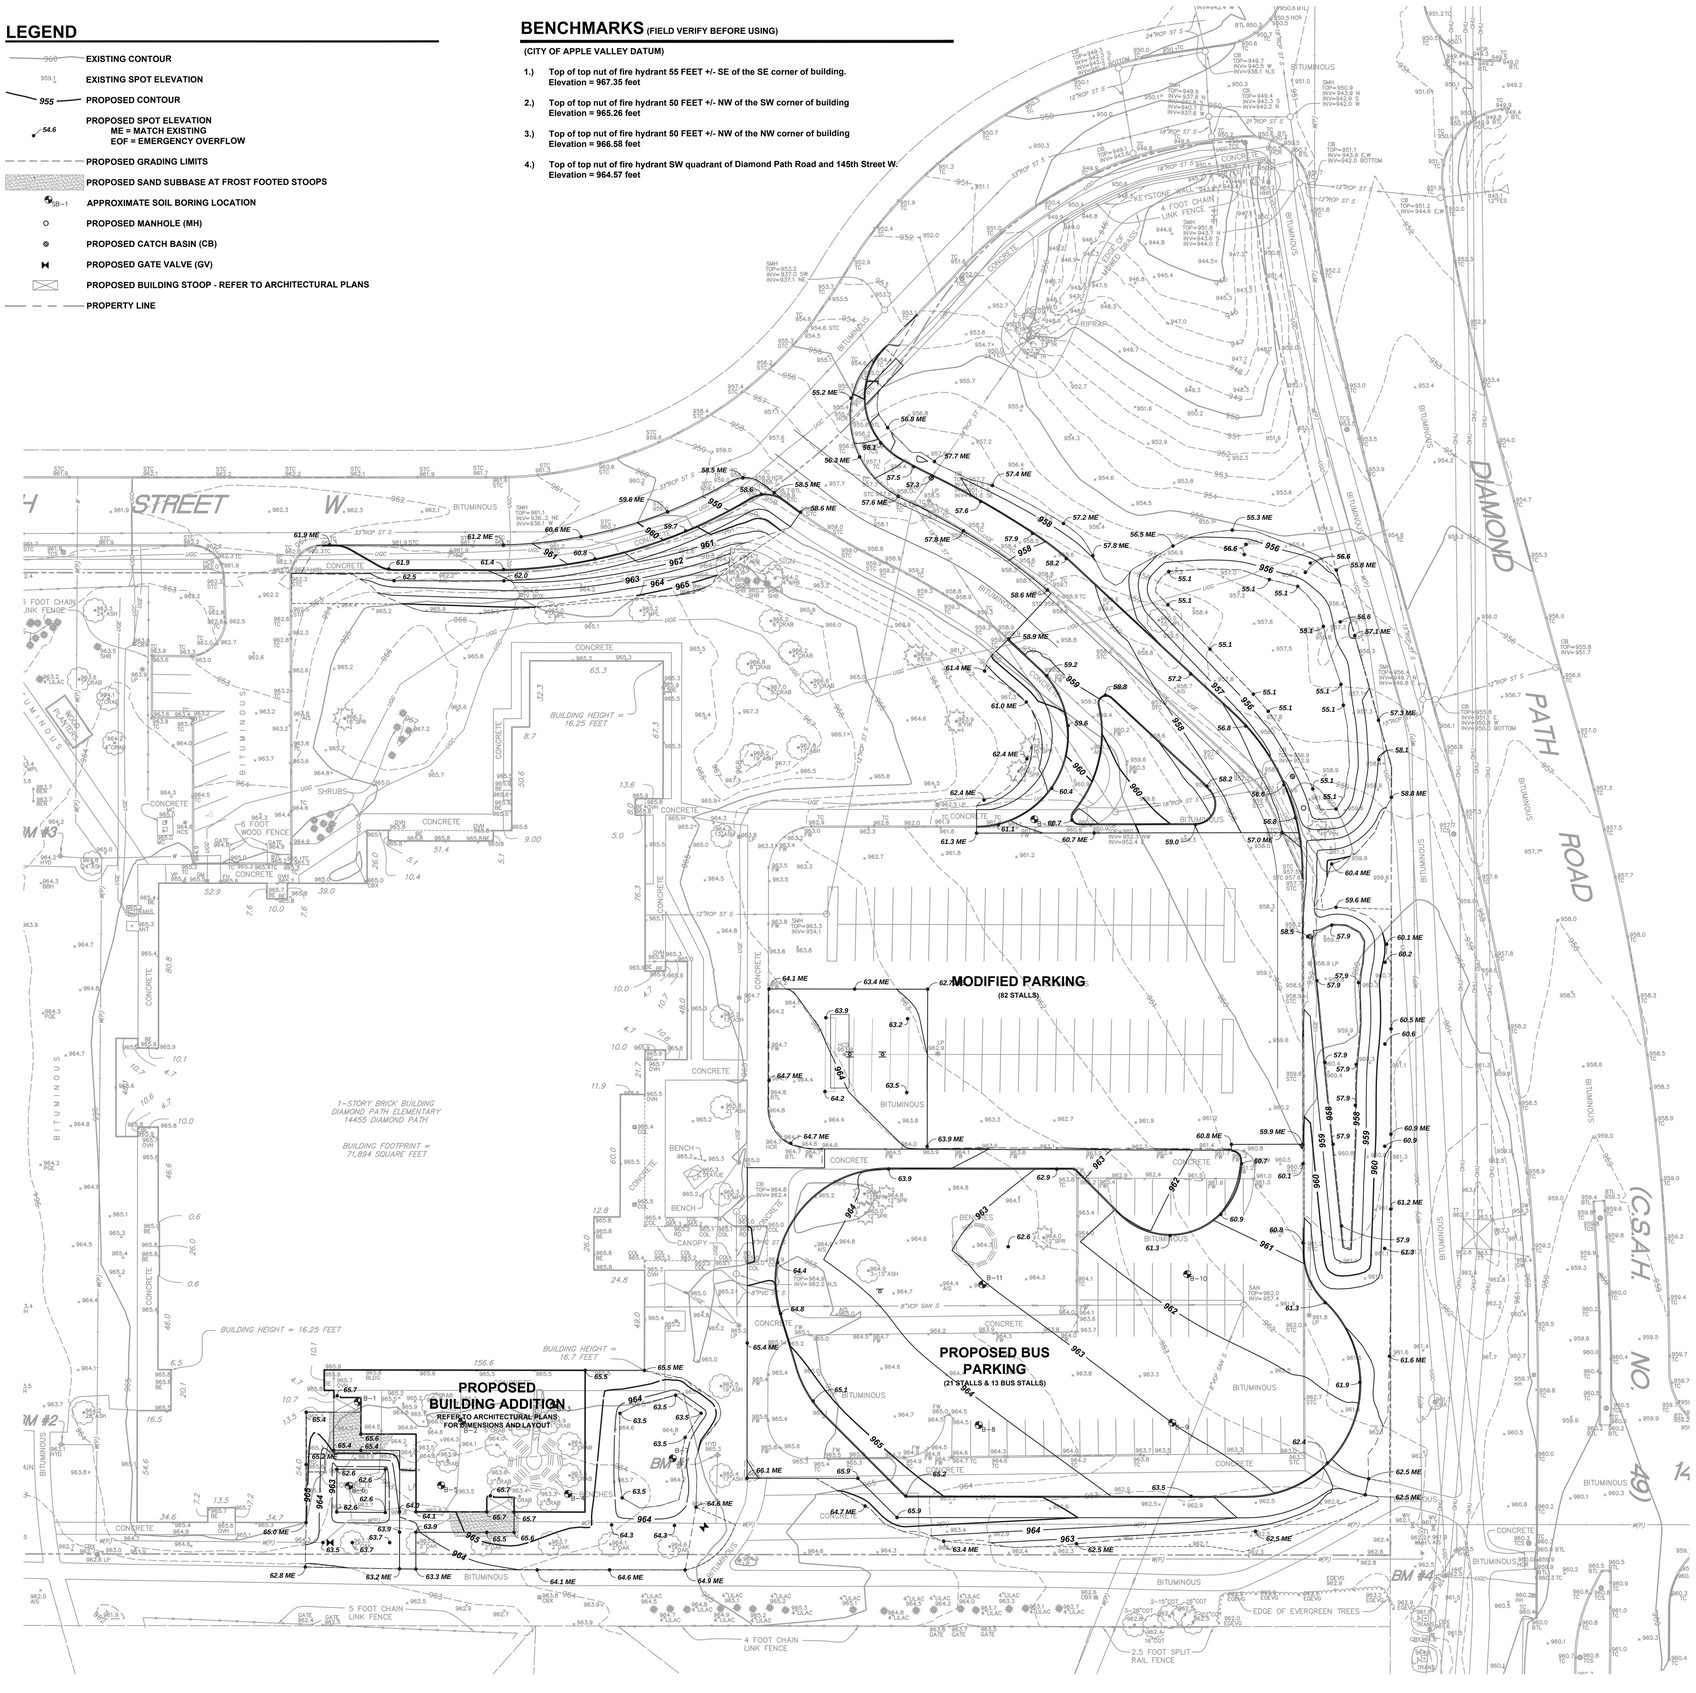

Diamond Path Elementary Building Addition

14455 Diamond Path
Apple Valley, MN 55124

Independent School District 196
3455 153rd St. West
Rosemount, MN 55068

WOLD ARCHITECTS AND ENGINEERS
332 Minnesota Street, Suite W2000
Saint Paul, MN 55101
woldac.com | 651 227 7773

WENCK
Responsive partner. Exceptional outcomes.
7500 Olson Memorial Highway, Suite 300
Golden Valley, MN 55427
wenck.com | 952 837 3308

ANDERSON-JOHNSON ASSOCIATES, INC.
LANDSCAPE ARCHITECTURE • SITE PLANNING • CIVIL ENGINEERING
7001 COLUMBIA GALLERY BOAD SUITE 200 MINNEAPOLIS, MN 55432
FAX (763) 560-0321 PH (763) 560-7128

I hereby certify that this plan, specification or report was prepared by me or under my direct supervision and that I am a duly Licensed **Professional Engineer** under the laws of the State of **Minnesota**

DAVID A. REY
Registration Number **40180** Date **09/18/2017**

Revisions		
Description	Date	Num

Comm: 152264
Date: 09/18/2017
Drawn: JCL
Check: DAR


North

Grading and Drainage Plan


Scale: 1" = 30'

C1.31


MN

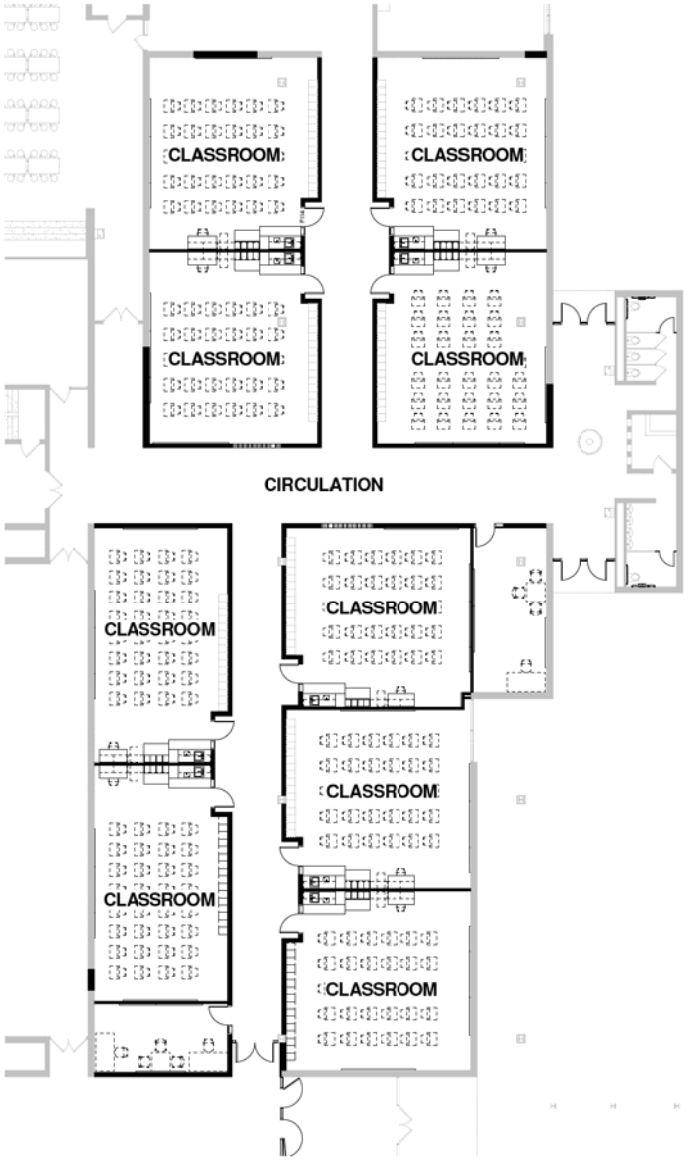

F1 FLOOR PLAN - MAIN LEVEL, AREA 'F'
1/8" = 1'-0"

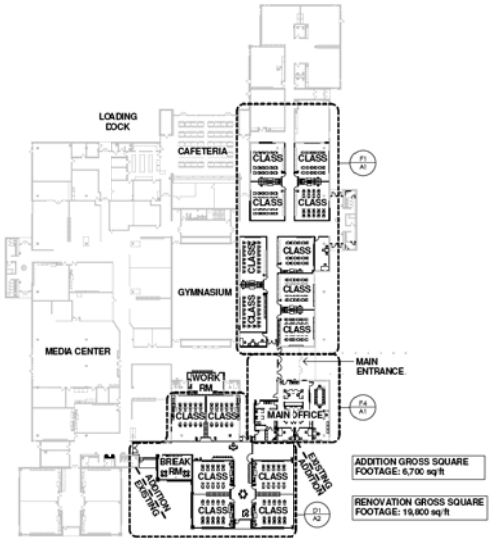

C5 OVERALL FLOOR PLAN
1" = 40'-0"

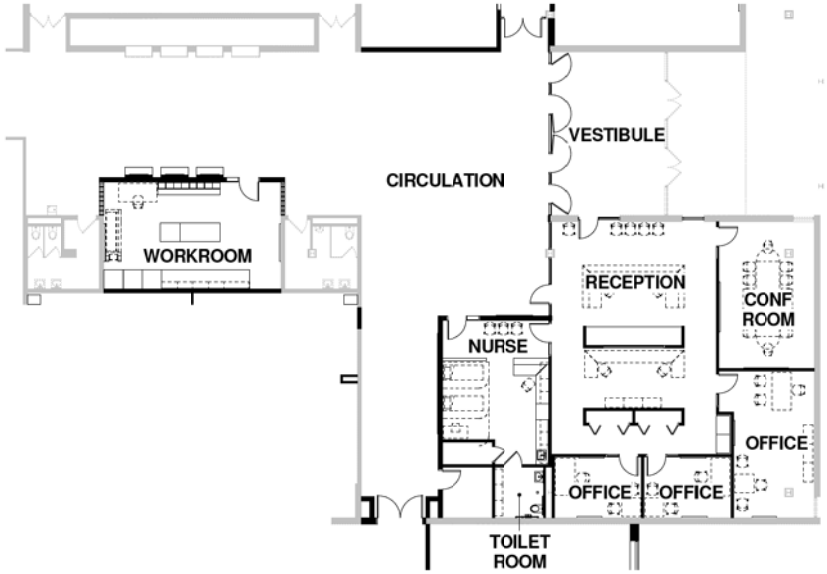

F4 FLOOR PLAN - MAIN LEVEL, AREA 'G'
1/8" = 1'-0"

A

DIAMOND PATH ELEMENTARY 2017 IMPROVEMENTS
14455 DIAMOND PATH WEST
APPLE VALLEY, MINNESOTA 55124

ISD #195: ROSEMOUNT - APPLE VALLEY - EAGAN PUBLIC SCHOOLS
3455 153RD STREET WEST
ROSEMOUNT, MINNESOTA 55068

Wold
WOLD ARCHITECTS AND ENGINEERS
332 Minnesota Street, Suite W2000
Saint Paul, MN 55101
wold.com | 651 227 7773

WENCK
Responsive partner. Exceptional outcomes.
7500 Olson Memorial Highway, Suite 300
Golden Valley, MN 55427
wenck.com | 952 837 3300

I hereby certify that this plan, specification or report was prepared by me or under my direct supervision and that I am a duly Licensed ARCHITECT under the laws of the State of MINNESOTA

R. SCOTT MCQUEEN
License number: 23155 Date

Revisions		
Description	Date	Mark

Comm: 152361
Date:
Drawn: Author
Check: Checker
North


CITY SUBMITTAL

Scale: As indicated


A1


CD ESTIMATE SET
NOT FOR CONSTRUCTION

MN

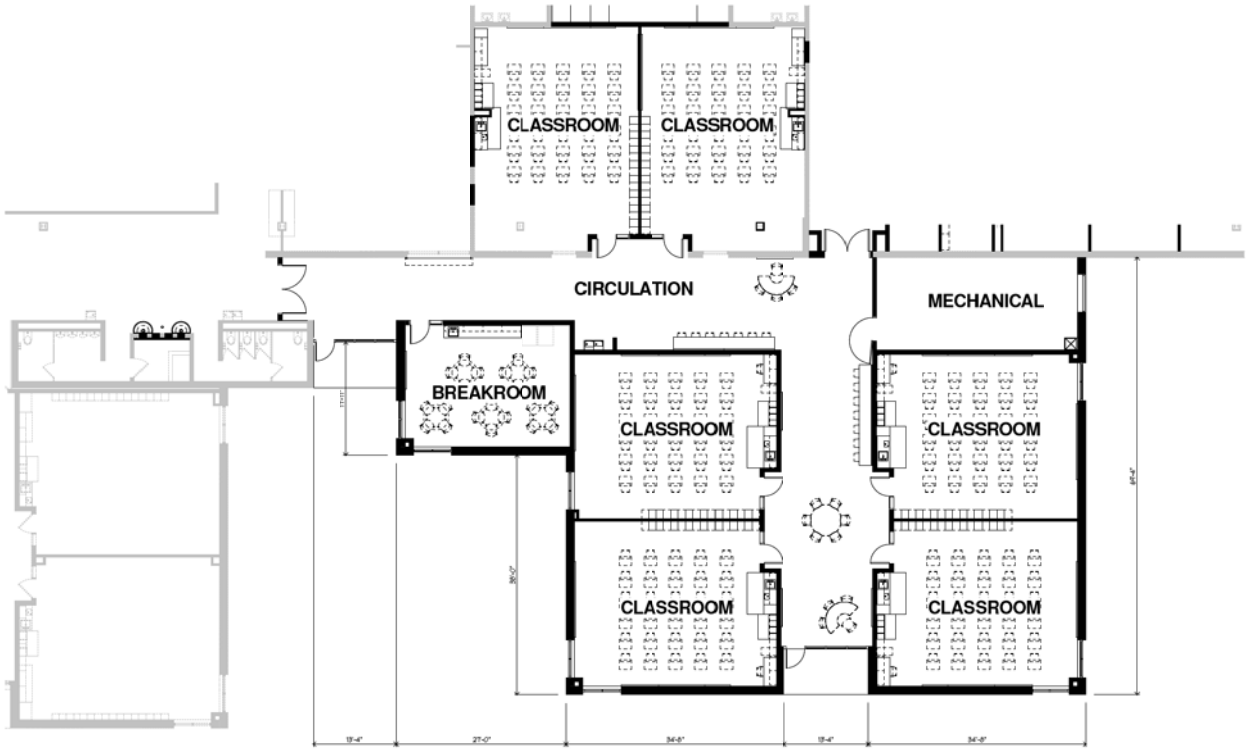


D1 FLOOR PLAN - MAIN LEVEL, AREA 'H'
1/8" = 1'-0"

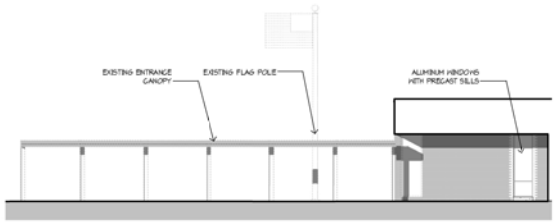


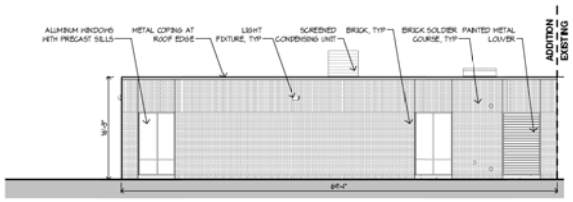

E1 EXTERIOR ELEVATION - NORTH
1/8" = 1'-0"

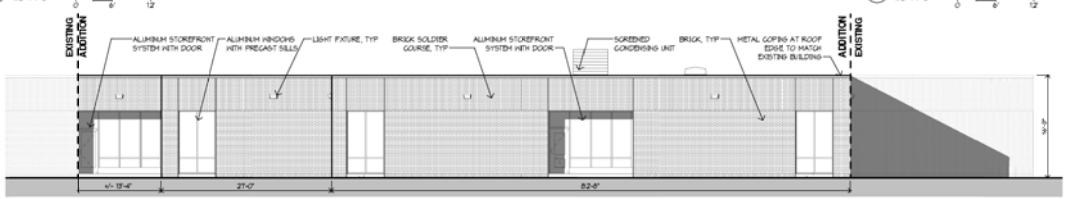

E5 EXTERIOR ELEVATION - EAST
1/8" = 1'-0"

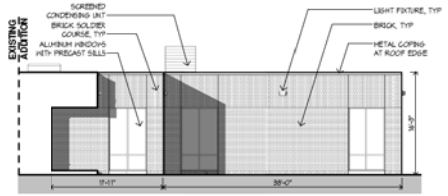

F1 EXTERIOR ELEVATION - SOUTH
1/8" = 1'-0"

F6 EXTERIOR ELEVATION - WEST
1/8" = 1'-0"

A

CD ESTIMATE SET
NOT FOR CONSTRUCTION

DIAMOND PATH ELEMENTARY 2017 IMPROVEMENTS
14455 DIAMOND PATH WEST
APPLE VALLEY, MINNESOTA 55124

ISD #195: ROSEMOUNT - APPLE VALLEY - EAGAN PUBLIC SCHOOLS
3455 153RD STREET WEST
ROSEMOUNT, MINNESOTA 55068

Wold
WOLD ARCHITECTS AND ENGINEERS
332 Minnesota Street, Suite W2000
Saint Paul, MN 55101
wold.com | 651 227 7773

WENCK
Responsive partner. Exception al outcomes.
7500 Olson Memorial Highway, Suite 300
Golden Valley, MN 55427
wenck.com | 952 837 3300

I hereby certify that this plan, specification or report was prepared by me or under my direct supervision and that I am a duly Licensed ARCHITECT under the laws of the State of MINNESOTA

R. SCOTT MCQUEEN
License Number: 20155 Date

Revisions		
Description	Date	Mark

Comm: 162264
Date:
Drawn: Author
Check: Checker
North

CITY SUBMITTAL

Scale: 1/8" = 1'-0"


A2

LEGEND

- CONCRETE PAVEMENT REMOVALS
- CONCRETE CUBB AND GUTTER REMOVALS
- BITUMINOUS PAVEMENT REMOVALS
- UTILITY REMOVALS
- TREE REMOVALS
- MASS LANDSCAPE REMOVALS
- SAWCUT
- PROPERTY LINE

NOTES:

1. REFER TO SHEET C1.31, GRADING, DRAINAGE, UTILITY AND EROSION CONTROL PLAN, FOR GENERAL NOTES.
2. MINIMIZE DISTURBANCE TO SITE AND PROTECT EXISTING VEGETATION AND SITE FEATURES (CURBS, WALKS, PAVEMENTS, OVERHEAD AND UNDERGROUND UTILITIES, SIGNAGE, FENCING, ROADWAYS, ETC.) WHICH ARE TO REMAIN.
3. REPAIR OR REPLACE EXISTING PROPERTY AND SITE FEATURES, INCLUDING GRASS AND VEGETATION, WHICH IS TO REMAIN THAT IS DAMAGED BY THE WORK, TO OWNER'S SATISFACTION AND AT NO ADDITIONAL COST TO THE OWNER.
4. VISIT THE SITE PRIOR TO BIDDING; BE FAMILIAR WITH ACTUAL CONDITIONS IN THE FIELD. EXTRA COMPENSATION WILL NOT BE ALLOWED FOR CONDITIONS WHICH COULD HAVE BEEN DETERMINED OR ANTICIPATED BY EXAMINATION OF THE SITE, THE CONTRACT DRAWINGS AND THE INFORMATION AVAILABLE PERTAINING TO EXISTING SOILS, UTILITIES AND OTHER SITE CHARACTERISTICS.
5. THE CONTRACTOR SHALL HIRE THE SERVICES OF A UTILITY LOCATOR COMPANY TO LOCATE ALL PRIVATELY OWNED UTILITIES THAT MAY BE DISTURBED BY CONSTRUCTION OPERATIONS.

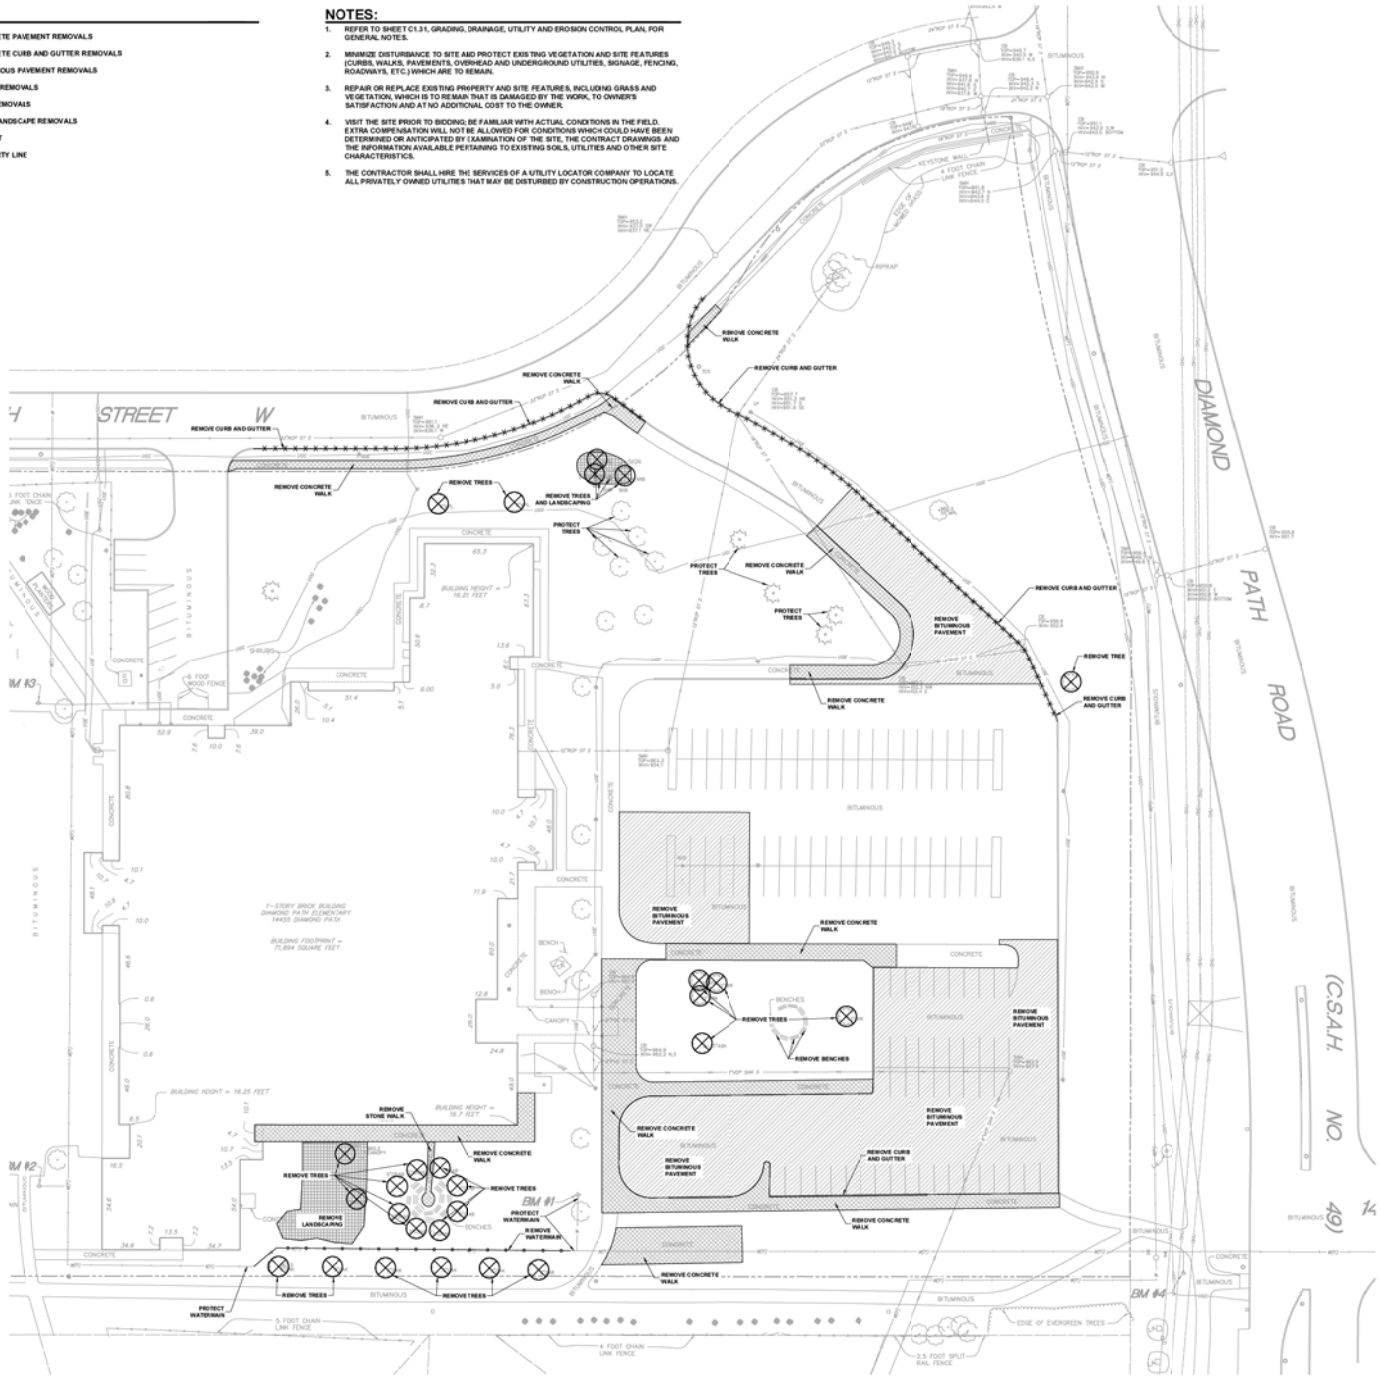

Diamond Path Elementary Building Addition
14455 Diamond Path
Apple Valley, MN 55124

Independent School District 196
3455 153rc St. West
Rosemount, MN 55068

WOLD ARCHITECTS AND ENGINEERS
332 Minnesota Street, Suite W2000
Saint Paul, MN 55101
wold.com | 651 227 7773

WENCK
Responsive partner. Exceptional outcomes.
7500 Olson Memorial Highway, Suite 300
Golden Valley, MN 55427
wenck.com | 952 937 3300

ANDERSON - JOHNSON ASSOCIATES, INC
AJA

I hereby certify that the plan, specification or report was prepared by me or under my direct supervision and that I am a duly Licensed Professional Engineer under the laws of the State of Minnesota

DAVID A. REY
Registration Number 40180 Date XX/XX/XX

Revisions		
Description	Date	Num

Comm: 15236.I
Date: 08/18/2017
Drawn: JCL
Check: DAR
North

Removals Plan

Scale: 1" = 3'

C1.11