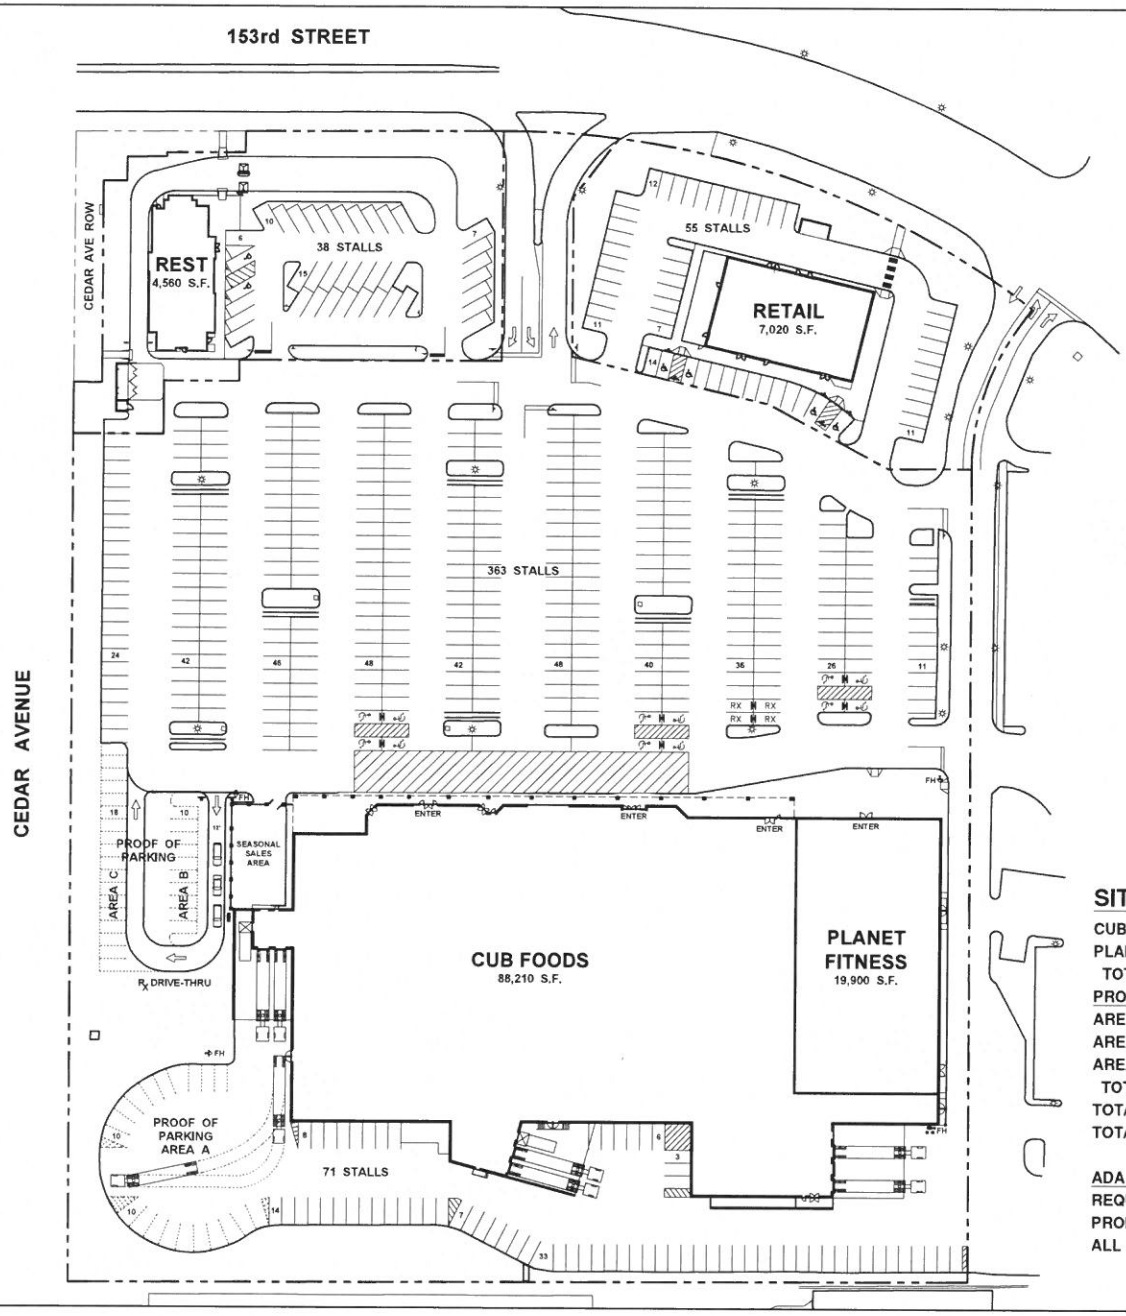


NORTH

GRAPHIC SCALE

(IN FEET)
1 inch = 40 ft.

SITE DATA

CUB FOODS	88,210 SF	316 STALLS	3.6 CMA
PLANET FITNESS	19,900 SF	118 STALLS	5.9 CMA
TOTAL	108,110 SF	434 STALLS	4.0 CMA
PROOF OF PARKING			
AREA A		20 STALLS	
AREA B		10 STALLS	
AREA C		18 STALLS	
TOTAL		48 STALLS	
TOTAL PROVIDED	108,110 SF	482 STALLS	4.5 CMA
TOTAL REQUIRED	108,110 SF	489 STALLS	4.5 CMA
		-7 STALLS	
ADA PARKING			
REQUIRED		9 STALLS	
PROPOSED		12 STALLS	

ALL ADA PARKING STALLS ARE VAN ACCESSABLE

REV NUMBER: DESCRIPTION: DATE: BY:


CERTIFICATION

© 2017 ALL RIGHTS RESERVED


DRAWN: BH
CHECKED: BH
DATE: 08 07 17
SCALE: 1"=40'

CUB FOODS
CEDAR AVE & 153rd ST
APPLE VALLEY, MN.

STORE NUMBER: SVHO
PROJECT NUMBER: 0000-00
SHEET TITLE: PROPOSED SITE PLAN
SHEET NUMBER: CSP-2.7

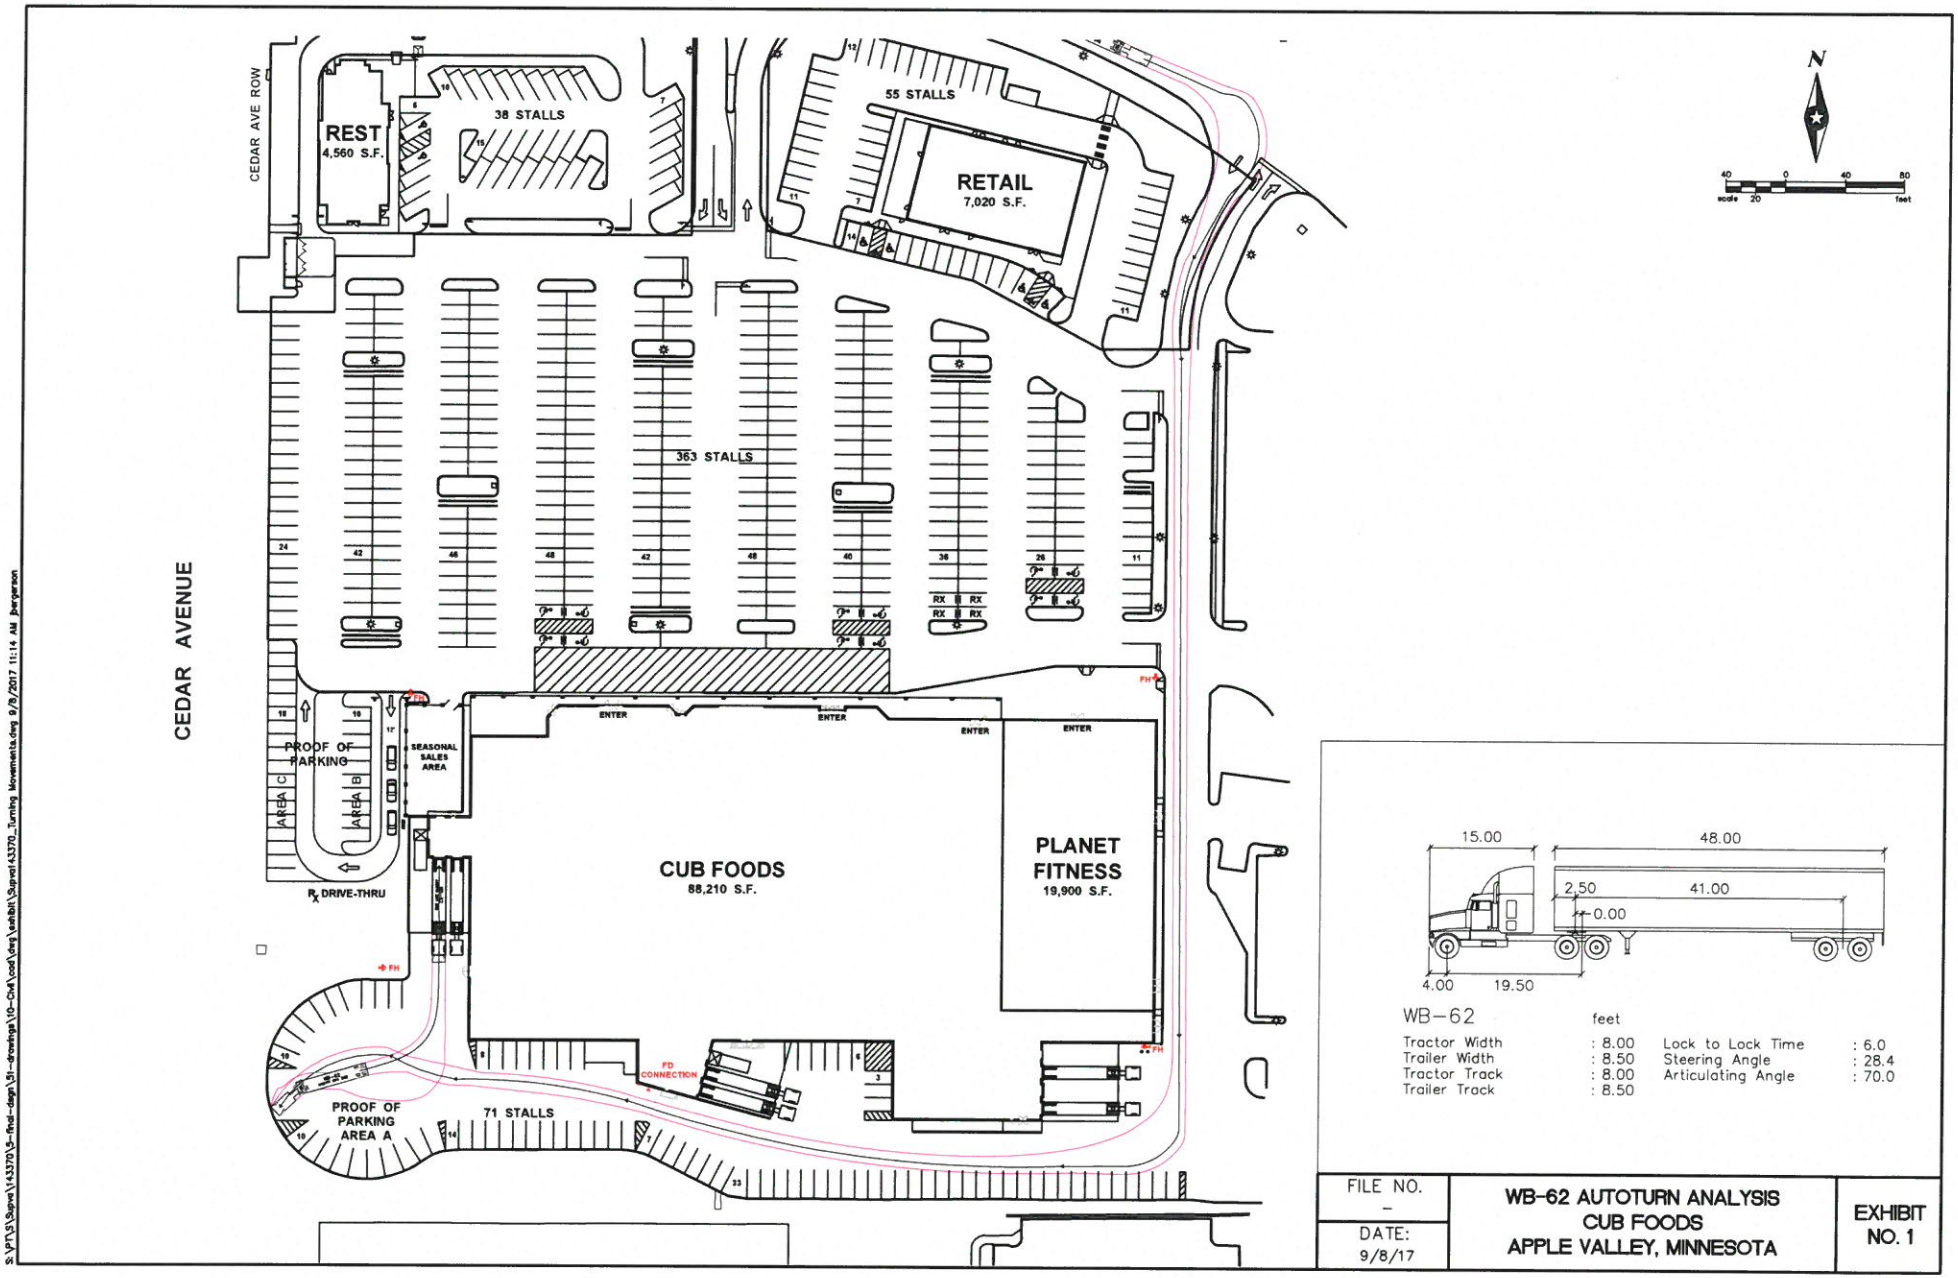

S:\PTS\Sapre\143370\5--final--dgn\51--drawings\10--Civil\civil dwg\exhibit\Sapre143370_Turning Movements.dwg 9/8/2017 11:14 AM jbergerson

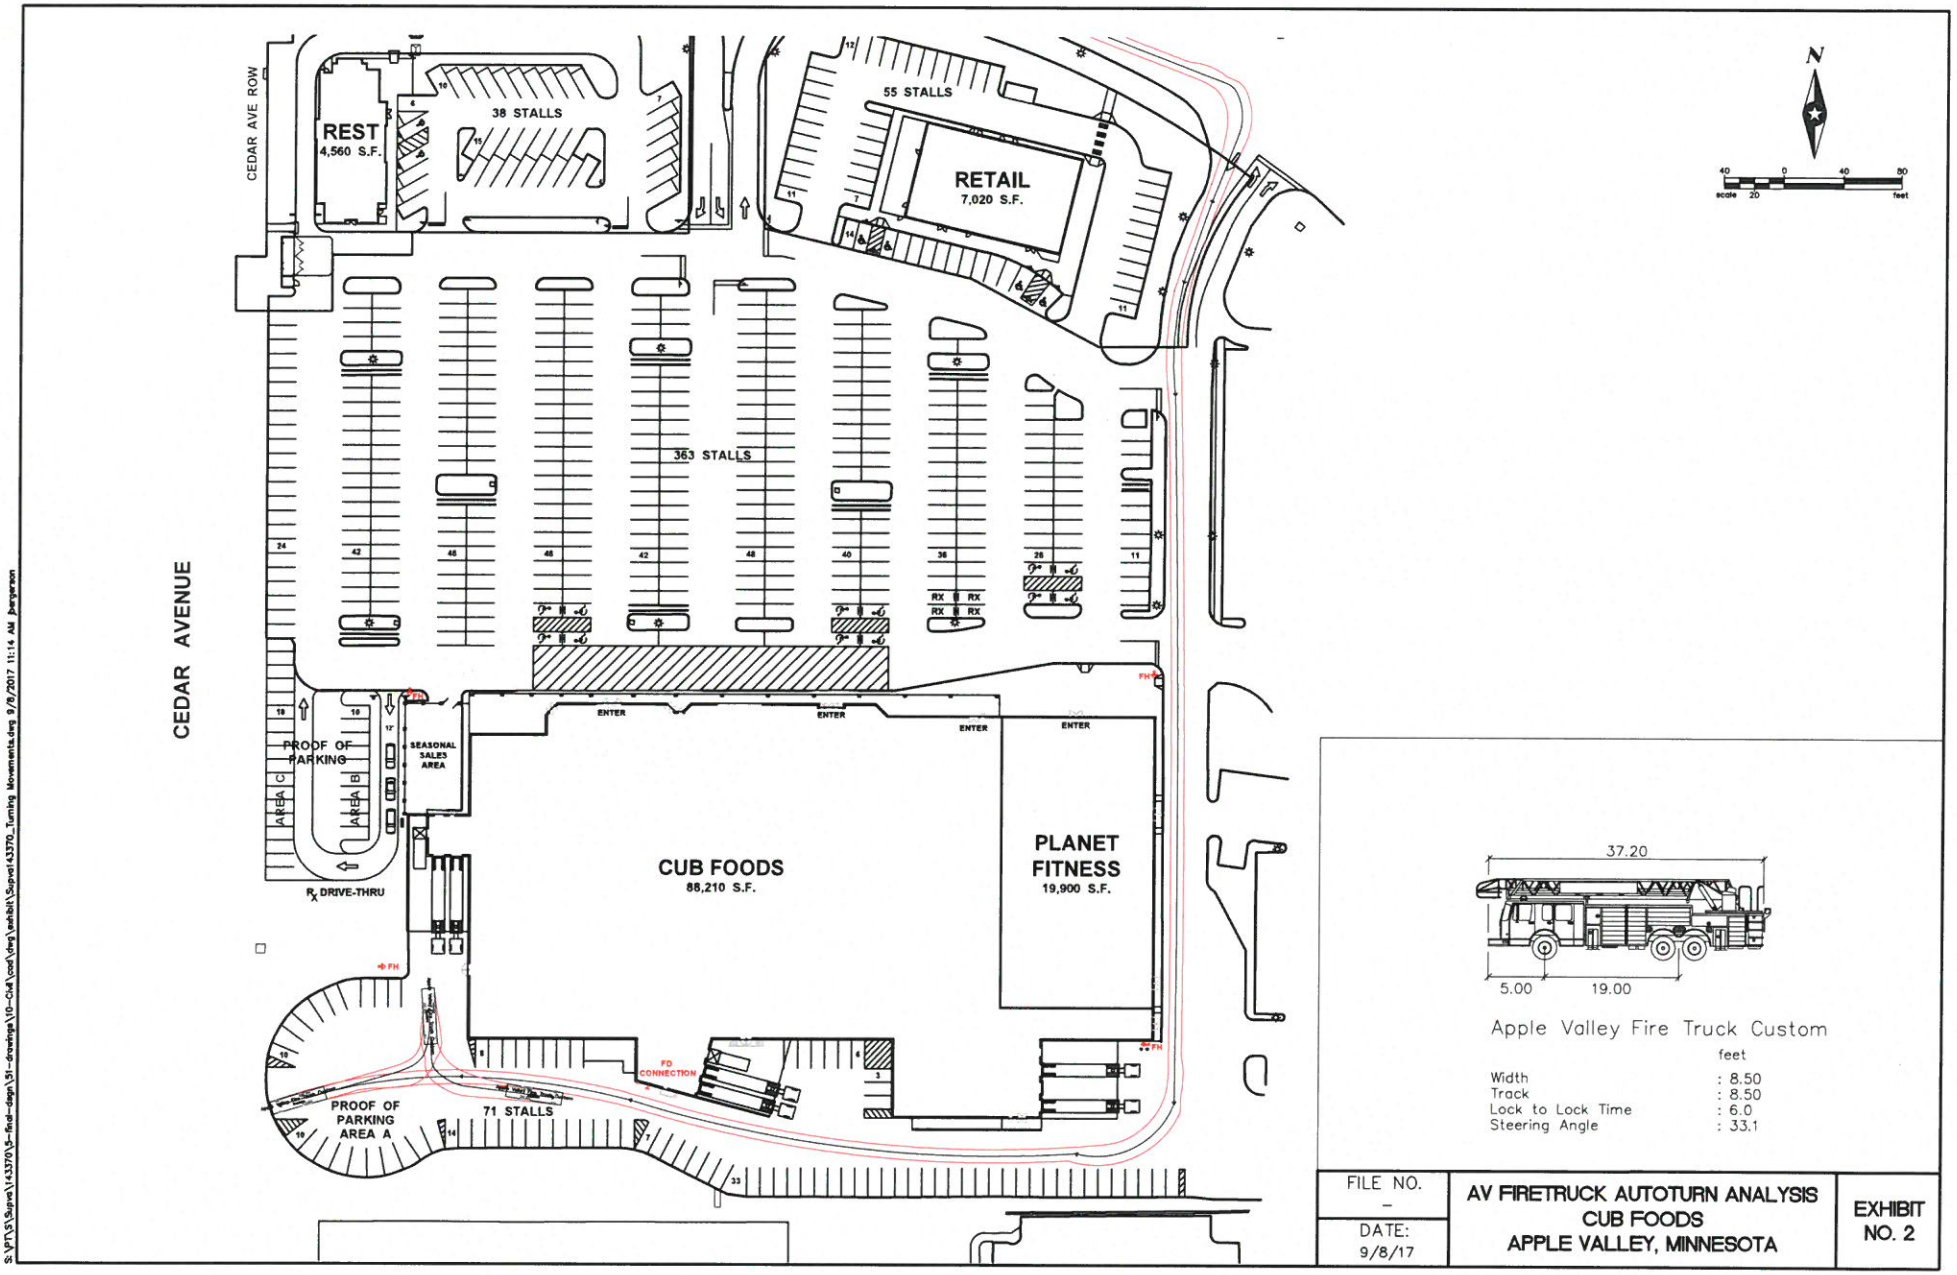

S:\PT\S\Sspro\143370\5-final-dsgn\51-drawings\10-Civil\cad\dwg\exhibit\Sspro143370_Turning Movements.dwg 9/8/2017 11:14 AM jbergerson