



B2 SOUTH EXTERIOR ELEVATION
1/8" = 1'-0"



B1 NORTH EXTERIOR ELEVATION
1/8" = 1'-0"

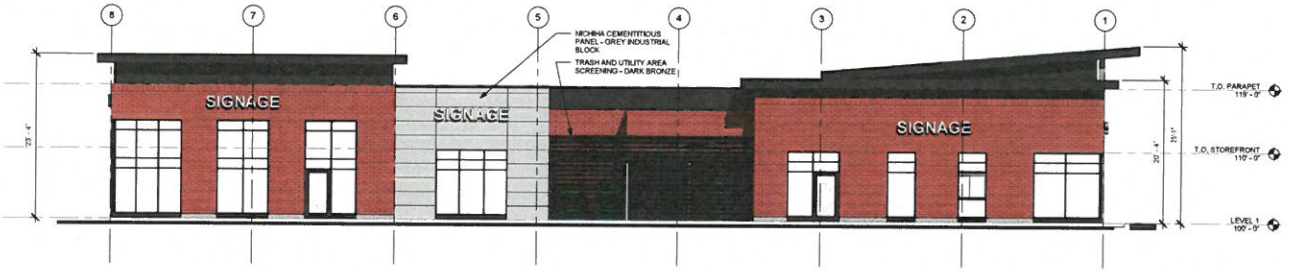

A2 EAST EXTERIOR ELEVATION
1/8" = 1'-0"

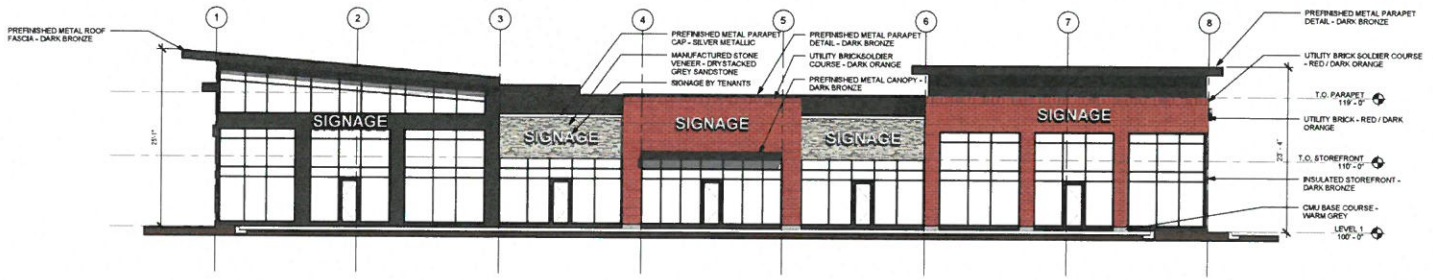

A1 WEST EXTERIOR ELEVATION
1/8" = 1'-0"

DJR ARCHITECTURE, INC
333 Washington Ave N., Suite 317
Minneapolis, Minnesota 55401
612.338.0200 djrarchitecture.com

I hereby certify that this plan, specification, or report was prepared by me or under my direct supervision and that I am a duly Registered Architect under the laws of the State of Minnesota

Signature: Ed A. Sram
Printed Name: Ed A. Sram
License #: 47444
Date: 8-23-17

CIVIL
STRUCTURAL
CONTRACTOR
CLIENT


APPLE VALLEY RETAIL
PRELIMINARY - NOT FOR CONSTRUCTION
Cottonwood Lake Parkway & 157th St W., Apple Valley, MN

Issue	Date
SITE PLAN SUBMITTAL	8.23.17

Project #: 17.016
Date: 8-23-17
Drawn by: CW
Checked by: SN

EXTERIOR ELEVATIONS

A200

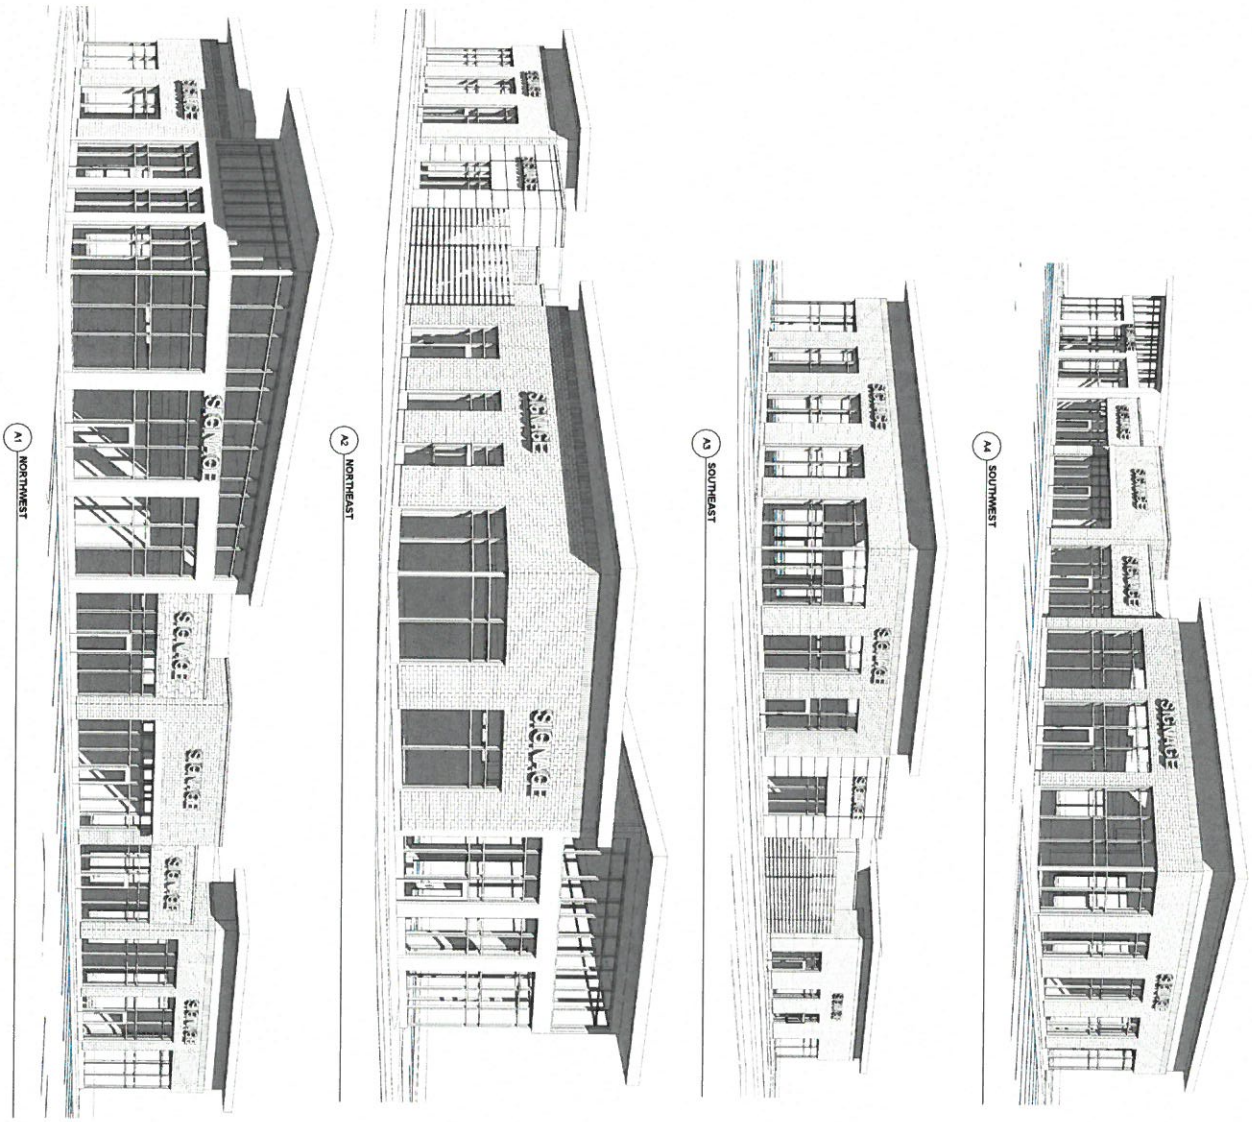

APPLE VALLEY RETAIL

Cobblestone Lake Parkway & 157th St W., Apple Valley, MN

PRELIMINARY, NOT FOR CONSTRUCTION

Copyright 2016 DJR Architecture, Inc.

PERSPECTIVES

A210

Issue	Date
SITE PLAN SUBMITTAL	8-23-17

Project #: 17-016
Date: 8-23-17
Drawn by: CW
Checked by: SN

I hereby certify that this plan, specification, or report was prepared by me or under my direct supervision and that I am a duly Licensed Architect under the laws of the State of Minnesota.

SCOTT NELSON
Print Name

17444 8-23-17
License Number Date

CLIENT | CONTRACTOR | STRUCTURAL | CIVIL

DJR
ARCHITECTURE, INC
333 Washington Ave N. Suite 210
Minneapolis, Minnesota 55401
612.676.2200 www.djr-inc.com



APPLE VALLEY RETAIL


Apple Valley, Minnesota

August 23, 2017

Northwest Perspective

17-016

DJR
ARCHITECTURE INC.

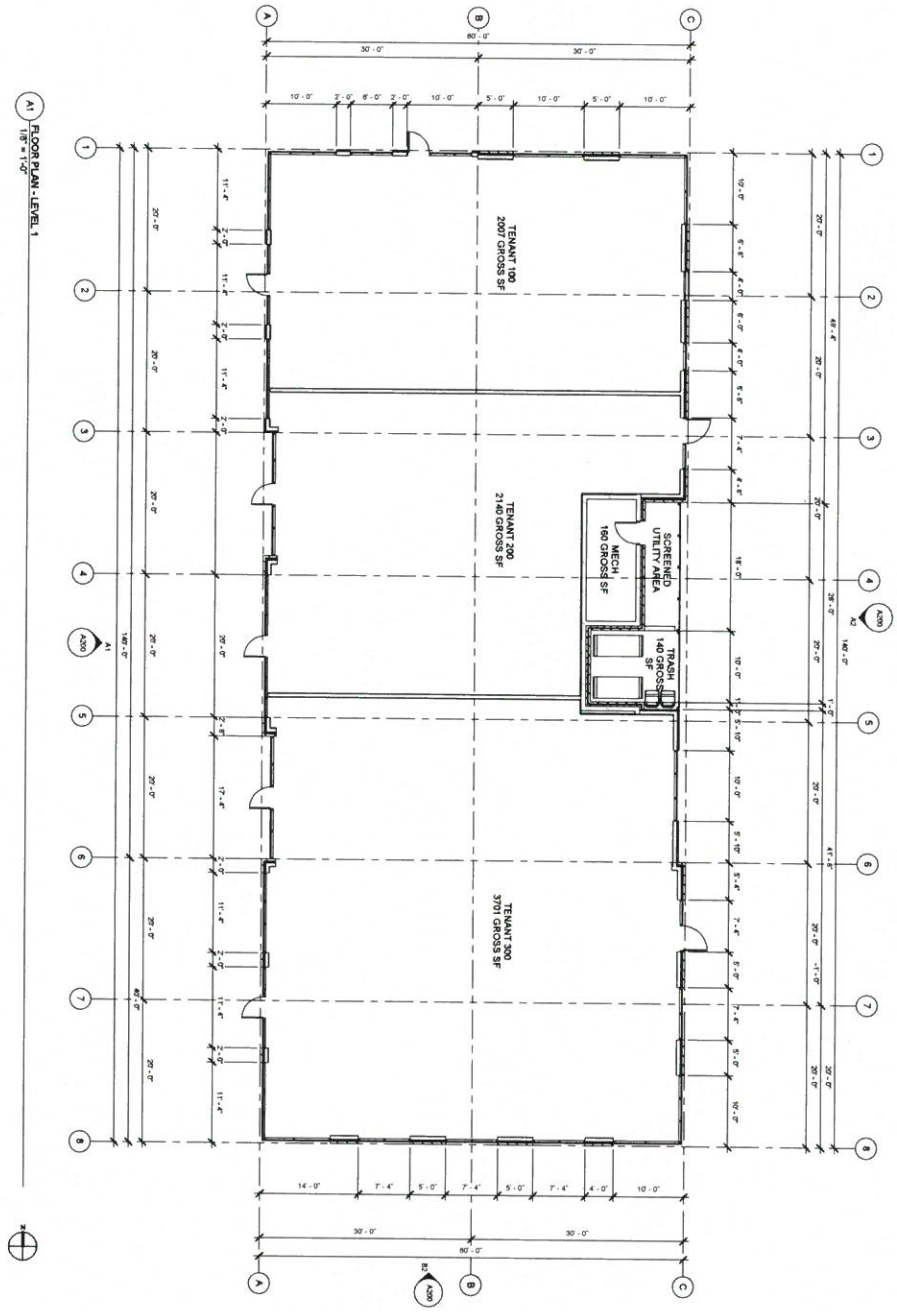

APPLE VALLEY RETAIL

Cobblestone Lake Parkway & 157th St W., Apple Valley, MN

PRELIMINARY NOT FOR CONSTRUCTION

Copyright 2016 DJR Architecture, Inc.

FLOOR PLAN

A100

Issue	Date
SITE PLAN SUBMITTAL	8-23-17

Project #	17-016
Date:	8-23-17
Drawn by:	CW
Checked by:	SN

I hereby certify that this plan, specification, or report was prepared by me or under my direct supervision and that I am a duly Licensed Architect under the laws of the State of Minnesota.

SCOTT NELSON

Date/ CIB

17444 8-23-17

CLIENT

CONTRACTOR

STRUCTURAL

CIVIL

DJR
ARCHITECTURE, INC
333 Washington Ave N. Suite 210
Minneapolis, Minnesota 55401
612.979.2700 www.djrinc.com