MN

DOOR / OPENING SCHEDULE															
	DOOR / OPENING						FRAME				MOUNTING CONDITIONS				
DOOR NO	TYPE	QTY	WIDTH	HEIGHT	MATL	LABEL	TYPE	DEPTH	MATL	GL	HEAD	JAMB	SILL	HDW GRP	REMARKS
G100A	FG2	1	3'-0"	T-10"	AL	--	SF 1	--	AL	--	SEE ELEV	SEE ELEV	SEE ELEV	02	
G100B	FG2	1	3'-0"	T-10"	AL	--	SF 1	--	AL	--	SEE ELEV	SEE ELEV	SEE ELEV	02	
G100C	FG2	1	3'-0"	T-10"	AL	--	SF 1	--	AL	--	SEE ELEV	SEE ELEV	SEE ELEV	01	
G100D	FG2	1	3'-0"	T-10"	AL	--	SF 2	--	AL	--	SEE ELEV	SEE ELEV	SEE ELEV	04	
G100E	FG2	1	3'-0"	T-10"	AL	--	SF 2	--	AL	--	SEE ELEV	SEE ELEV	SEE ELEV	04	
G100F	FG2	1	3'-0"	T-10"	AL	--	SF 2	--	AL	--	SEE ELEV	SEE ELEV	SEE ELEV	03	
G101A	F	1	3'-0"	T-10"	AL	--	SF 4	--	AL	--	SEE ELEV	SEE ELEV	SEE ELEV	08	
G101B	F	1	3'-0"	T-10"	HM	--	FR 3A	--	HM	--	1/35006	1/35006	--	09	
G101C	F	2	4'-0"	T-10"	WD	90	FR 1	--	HM	--				10	
G102A	FG	1	3'-0"	T-10"	AL	--	SF 3	--	AL	--	SEE ELEV	SEE ELEV	SEE ELEV	07	
G102B	BF	2	4'-0"	T-0"	WD	--	--	--	--	--	--	--	--	06	
G102C	BF	2	2'-6"	T-10"	WD	--	--	--	--	--	--	--	--	06	
G102L	--	0	6'-0"	4'-0"	--	--	FR 4A	--	HM	--	1/35006 SIM	1/35006 SIM	1/43103 SIM		
G103A	F	1	3'-0"	T-10"	HM	--	FR 3B	--	HM	--	1/35006	1/35006	--	09	
G103B	F	1	3'-0"	T-0"	HM	--	FR 1	--	HM	--	1/35006	1/35006	1/43003	05	
G107A	F	1	3'-0"	T-10"	HM	--	FR 3B	--	HM	--	1/35006	1/35006	--	11	
G108A	F	1	3'-0"	T-10"	HM	--	FR 3A	--	HM	--	1/35006	1/43103	--	12	
G109A	F	1	3'-0"	T-10"	HM	--	FR 3A	--	HM	--	1/35006	1/35006	--	12	
G110A	F	1	3'-0"	T-10"	HM	--	FR 3A	--	HM	--	1/35006	1/43103	--	12	
G111A	F	1	3'-0"	T-2"	HM	--	FR 1	--	HM	--	1/33004	2/33004	--	11	

DOOR SCHEDULE GENERAL NOTES

1. ALL DOORS ARE 1 3/4" THICK UNLESS OTHERWISE NOTED.
2. FOR FRAME DEPTH, ONLY EXCEPTIONS TO THE FOLLOWING TABLE ARE SCHEDULED:

   GYP BD PARTITIONS: THROAT OF FRAME TO MATCH WALL THICKNESS.

   MASONRY PARTITIONS:

   4" WALL: 3 3/4" FRAME
   6" WALL: 5 3/4" FRAME
   8" AND GREATER WALL: 7 3/4" FRAME

   FRAME DEPTHS ARE SCHEDULED IN NOMINAL DIMENSIONS. SEE FRAME/ DOOR TYPES (DETAIL SECTION 51000) FOR CORRESPONDING ACTUAL DIMENSIONS.
3. FOR GLASS TYPES, ONLY EXCEPTIONS TO THE FOLLOWING TABLE ARE SCHEDULED:

   INTERIOR NON RATED:

   CLEAR (SAFETY WHEN REQUIRED BY TABLE IN GLAZING SPECIFICATION.)

   INTERIOR AND EXTERIOR RATED:

   FIRE RATED

   EXTERIOR NON-RATED:

   CLEAR INSULATED (SAFETY INSULATED WHEN REQUIRED BY TABLE IN GLAZING SPECIFICATION.)
4. SEE SHEET GA5.11 FOR FRAME TYPES.
5. SEE SHEET GA5.11 FOR DOOR TYPES.
6. AT DOOR SCHEDULE, LABEL DESIGNATION "45/20" INDICATES:

   FOR ALL OPENINGS WITH SIDE LITES AND SCHEDULED TO BE RATED FOR 20 MINUTES, THE DOOR AND ANY GLASS WITHIN THE DOOR IS TO BE RATED FOR 20 MINUTES; THE FRAME AND ADJACENT SIDELITE(S) GLASS AND FRAME IS TO BE RATED FOR 45 MINUTES."


ROOM FINISH SCHEDULE REMARKS

1. PROVIDE GYP BD SOFFIT ABOVE CASEWORK; SEE CASEWORK ELEVATIONS AND REFLECTED CEILING PLANS.
2. INSTALL C TILE TO A HEIGHT OF 4'-0"; PAINT ABOVE; SEE ROOM FINISH SCHEDULE.
3. PROVIDE VINYL BASE AT CASEWORK.
4. DO NOT PAINT BRICK.
5. PAINT HOLLOW METAL DOOR AND FRAME PT 4B, BOTH SIDES.
6. PAINT EXISTING COLUMNS PT 6A FULL HEIGHT OF COLUMN.
7. INSTALL TILE BASE AT BASE OF BENCH ONLY.


ROOM FINISH SCHEDULE GENERAL NOTES

1. SEE DETAILS OF CONSTRUCTION FOR ABBREVIATIONS
2. FOR CEILING MATERIAL WHEN MORE THAN ONE CEILING MATERIAL OCCURS THE CEILING FINISH IS INDICATED THUS: "/".
3. DISCREPANCIES BETWEEN THE ROOM FINISH SCHEDULE AND DRAWINGS SHALL BE REPORTED TO THE ARCHITECT FOR FINISH DETERMINATION.
4. ON WALLS WHICH ARE COVERED WITH MILLWORK AND TACK SURFACES, A FINISH SHALL NOT BE APPLIED TO THE WALL BEHIND EXCEPT FOR LOCATIONS WHICH MAY BE EXPOSED (I.E. SPACE BETWEEN MILLWORK AND TACK SURFACE.) CONCRETE BLOCK BEHIND MILLWORK AND MARKERBOARDS TO BE TOOLED.
5. REFER TO MATERIAL FINISH/ COLOR SCHEDULE FOR SPECIFIC FINISH TYPES AND COLORS.
6. REFER TO SPECIFICATION SECTION 09 68 00 FOR CARPET INSTALLATION METHOD, SEE FLOOR PLAN FOR CARPET PATTERN DIRECTION.

ROOM FINISH SCHEDULE												
ROOM				N WALL - TYP		E WALL		S WALL		W WALL		
NO	ROOM NAME	FLOOR	BASE	MATL	FIN	MATL	FIN	MATL	FIN	MATL	FIN	REMARKS
G100	SECURE VESTIBULE	P TILE 1	P TILE 1	SF	--	EXIST BRICK	--	SF	--	SF	--	7
G101	GIRC	CPT 2	VB 1	EXIST BRICK	--	EXIST BRICK	--	GYP BD	PT 6C	EXIST BRICK	--	4,6
G102	RECEPTION	CPT 2	VB 1	GYP BD	PT 6A	SF	--	GYP BD	PT 6B	GYP BD	PT 6A	--
G102A	COAT	CPT 2	VB 1	GYP BD	PT 6A	GYP BD	PT 6A	GYP BD	PT 6A	GYP BD	PT 6A	--
G102B	STORAGE	CPT 2	VB 1	GYP BD	PT 6A	GYP BD	PT 6A	GYP BD	PT 6A	GYP BD	PT 6A	--
G103	NURSE	VCT 1	VB 1	GYP BD	PT 6A	GYP BD	PT 6A	GYP BD	PT 6A	GYP BD	PT 6A	1,3
G104	TOILET	P TILE 2	C TILE 1	GYP BD	PT 6A / C TILE 1,2,3	GYP BD	PT 6A / C TILE 1,2,3	GYP BD	PT 6A / C TILE 1,2,3	GYP BD	PT 6A / C TILE 1,2,3	2
G105	COPY/ STORAGE	CPT 2	VB 1	GYP BD	PT 6A	--	--	GYP BD	PT 6A	GYP BD	PT 6A	1
G106	12-MONTH	CPT 2	VB 1	GYP BD	PT 6B	C BLK	PT 6A	GYP BD	PT 6A	--	--	--
G107	CONFERENCE	CPT 2	VB 1	GYP BD	PT 6A	GYP BD	PT 6A	GYP BD	PT 6A	EXIST BRICK / BRICK	--	4
G108	OFFICE	CPT 2	VB 1	GYP BD	PT 6A	C BLK	PT 6A	GYP BD	PT 6A	GYP BD	PT 6A	--
G109	OFFICE	CPT 2	VB 1	GYP BD	PT 6A	GYP BD	PT 6A	C BLK	PT 6A	GYP BD	PT 6A	--
G110	PRINCIPAL	CPT 2	VB 1	GYP BD	PT 6A	C BLK	PT 6A	GYP BD	PT 6A	GYP BD	PT 6A	--
G111	MECH	CONC	--	C BLK	PT 6A	C BLK	PT 6A	C BLK	PT 6A	EXIST BRICK	--	4,5
G113	CIRC	CPT 2	VB 1	--	--	GYP BD	PT 6A	C BLK	PT 6A	GYP BD	PT 6A	--

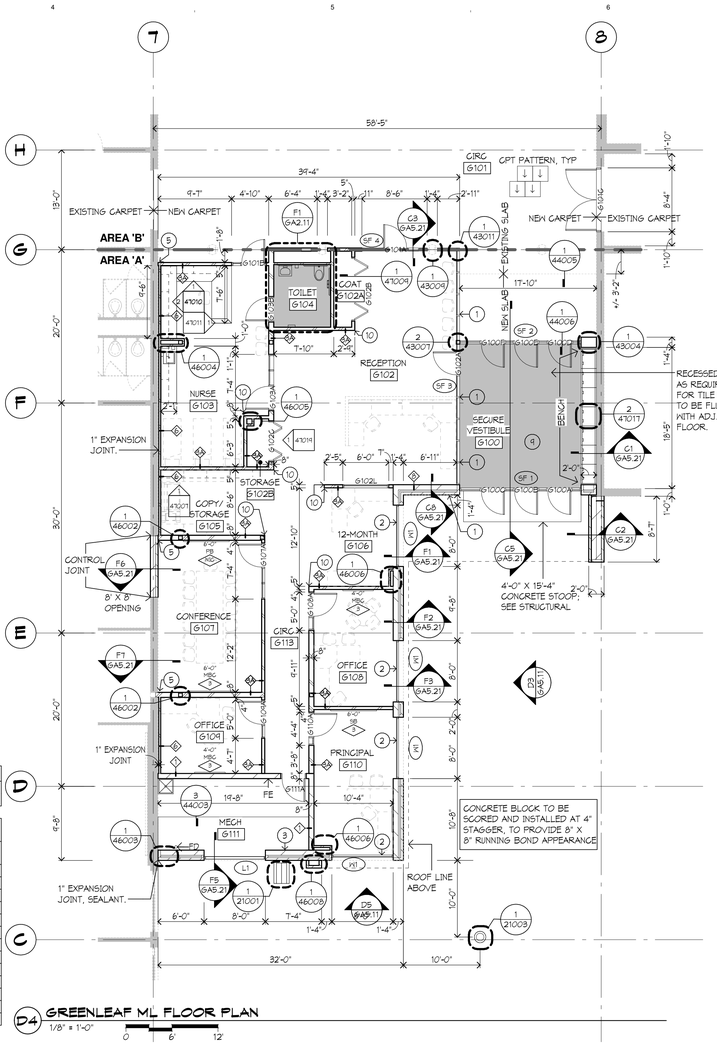


D4 GREENLEAF ML FLOOR PLAN
1/8" = 1'-0"
0 6' 12'

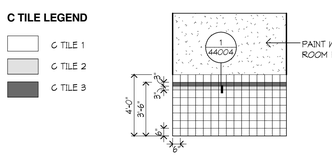


C TILE LEGEND
- C TILE 1
- C TILE 2
- C TILE 3

E1 TOILET C TILE PATTERN, TYP
1/4" = 1'-0"
0 3' 6'

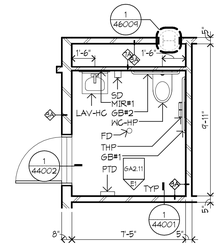

F1 ENLARGED TOILET PLAN
1/4" = 1'-0"
0 3' 6'

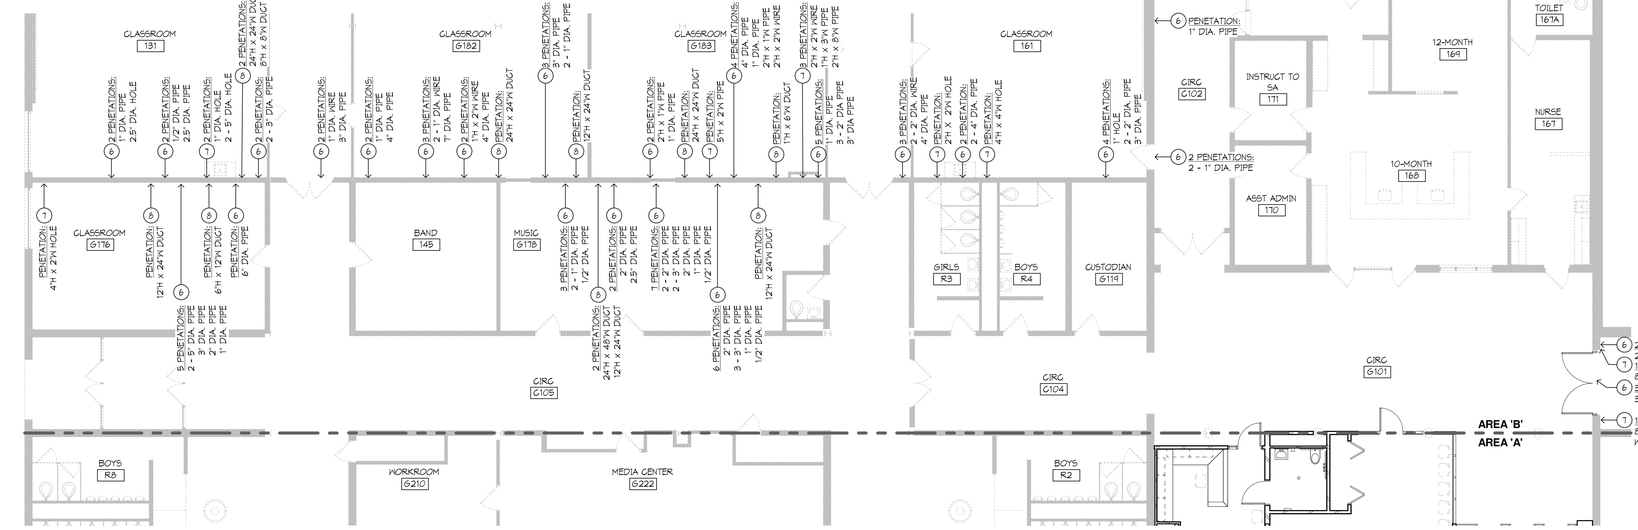

F2 GREENLEAF ML FLOOR PLAN - AREA 'B'
1/8" = 1'-0"
0 6' 12'

FLOOR PLAN GENERAL NOTES:

1. REFER TO DETAILS OF CONSTRUCTION FOR:
   A. ABBREVIATIONS, MATERIAL SYMBOLS
   B. MOUNTING HEIGHTS
   C. LINTEL SCHEDULE
   D. MATERIAL FINISH/COLOR SCHEDULE
   E. WALL TYPES
   F. MARKER BD TYPES AND MOUNTING HTS

   THE ABOVE SECTIONS ARE LISTED FOR REFERENCE ONLY, AND ARE NOT EXCLUSIVE TO AREAS OF WORK. ALL DETAILS SHALL BE REVIEWED FOR SCOPE OF WORK.
2. ALL PLAN DIMENSIONS ARE NOMINAL TO FACE OF WALL. WALL THICKNESSES ARE SHOWN NOMINAL. SEE WALL TYPES FOR ACTUAL THICKNESS.
3. ALL GYP. WALLS ARE TO BE 5 INCHES THICK UNLESS OTHERWISE NOTED.
4. ALL CONCRETE BLOCK WALLS ARE TO BE 8 INCHES THICK UNLESS OTHERWISE NOTED.
5. COORDINATE SIZE AND LOCATION OF ALL DUCT AND SHAFT OPENINGS IN WALLS AND FLOORS W/ MECH. AND ELEC. PROVIDE ALL REQUIRED LINTELS FOR OPENINGS, SEE LINTEL SCHEDULE.
6. FIELD VERIFY ALL MILLWORK OPENINGS.
7. SET FLOOR DRAINS 3/4" BELOW FINISHED CONCRETE FLOORS UNLESS OTHERWISE NOTED. PROVIDE CONSISTENT SLOPE FROM WALL TO DRAIN BY SLOPING CONCRETE, MIN. 1/4" PER FOOT.
8. VERIFY LOCATION, SIZE AND QUANTITY OF ALL MECHANICAL AND ELECTRICAL EQUIPMENT PADS.
9. ALL DOOR/SIDELITE OPENINGS TO BEGIN 4" FROM ADJACENT WALL UNLESS OTHERWISE NOTED.
10. ALL GYP. WALLS ARE CENTERED ON GRID UNLESS OTHERWISE NOTED.
11. FIRE RATED WALLS ARE INDICATED ON CODE PLANS.
12. HEAVY LINE THUS

    INDICATES BUILDING MATCH LINE

FLOOR PLAN KEY NOTES:

1. DOOR ACTUATORS; SEE DETAILS
2. ROLLER SHADES, SEE SCHEDULE.
3. CONCRETE BLOCK TO BE RUNNING BOND COURSING APPLY TO THE FULL LENGTH OF THE WALL IN ROOM.
4. SAW CUT FLOORING FOR NEW PIPING; SEE MECHANICAL. PATCH FLOORING WHEN WORK IS COMPLETE.
5. EXPANSION JOINT COVER.
6. EXISTING PENETRATION TO BE SEALED WITH FIRE CAULK, TYP., TO MEET 2 HR RATING; SEE PLAN FOR QUANTITIES.
7. EXISTING PENETRATION TO BE SEALED WITH (2) LAYERS OF GYP BD EACH SIDE OF WALL TO MEET 2 HR RATING; SEE PLAN FOR QUANTITIES.
8. EXISTING DUCT PENETRATION TO BE SEALED WITH FIRE CAULK, TYP., OR (2) LAYERS OF GYP BD EACH SIDE OF WALL TO MEET 2 HR RATING; SEE PLAN FOR QUANTITIES.
9. RECESS, AS REQUIRED FOR NEW FLOOR TILE.
10. CORNER GUARD, PER SPECIFICATIONS.

GREENLEAF / THOMAS LAKE / WESTVIEW ELEMENTARY SCHOOLS 2018 ADDITION

13333 GALAXY AVENUE
APPLE VALLEY, MINNESOTA 55124


ISD #196: ROSEMOUNT - APPLE VALLEY - EAGAN PUBLIC SCHOOLS

Wold

WOLD ARCHITECTS AND ENGINEERS
332 Minnesota Street, Suite W2000
Saint Paul, MN 55101

woldae.com | 651 227 7773

WENCK
Responsive partner. Exceptional outcomes.
7500 Olson Memorial Highway, Suite 300
Golden Valley, MN 55427
wenck.com | 952 837 3308

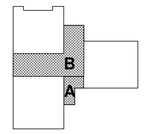

KEY PLAN

I hereby certify that this plan, specification or report was prepared by me or under my direct supervision and that I am a duly Licensed ARCHITECT under the laws of the State of MINNESOTA

R. SCOTT MCQUEEN
License Number: 20155 Date 08/14/2017

Revisions		
Description	Date	Num

Comm: 152312
Date: 08/14/2017
Drawn: BB
Check: NM / MS / PL

North

Scale: As indicated

GREENLEAF ML FLOOR PLAN

GA2.11

C:\Users\BrianB\Documents\152312_BB_ADDITION_acpublish.rvt
Central: https://cloud.autodesk.com/a/#/projects/4e43...(Detached 10/2012 - 2018 Architects)_ARCHITect 10/2012-2018
8/11/2017 12:46:38 PM

MN




C9 MAIN ENTRY SIGNAGE AT CANOPY
1/2" = 1'-0"

MATERIALS KEY	
KEY	MATERIAL
03.01	PRECAST CONCRETE SILL
04.01	BRICK 1
06.16	PHENOLIC WALL PANEL SYSTEM
07.06	PREFINISHED ALUMINUM PANEL
07.04	PREFINISHED METAL PANEL
07.30	PREFINISHED ALUMINUM COPING
08.04	ANODIZED ALUMINUM DOOR
08.06	ANODIZED ALUMINUM FRAME
08.11	ANODIZED METAL PANEL
08.84	EXTERIOR GLAZING
09.91	PLANS
22.01	CONDUCTOR NOZZLE, SEE MEP/AWKEAL
22.40	HOSE BIB, SEE MEP/AWKEAL


MANUAL ROLLER FLEX SHADES				
OPENING	LENGTH	WIDTH	QTY	REMARKS
W1	5'-0"	5'-0"	4	OFFICE WINDOWS

MATERIAL FINISH/ COLOR SCHEDULE


Item	Manufacturer	Color/ Finish
09 30 00 Tile		
Porcelain Floor Tile- P TILE 1	American Clean / Marazzi USA	Color: Modern Oasis / Gentle Rain MD09
Porcelain Floor Tile- P TILE 2	RSC Tile and Stone / Crossville	Color: Retro Active / Antico Taupe UPS B110
Grout- P TILE 1,2	As specified	Color: As Specified by Architect
Ceramic Wall Tile- C TILE 1	Daltile	Color: Natural Hues / Pearl White QH65
Ceramic Wall Tile- C TILE 2	Daltile	Color: Natural Hues / Jade QH55
Ceramic Wall Tile- C TILE 3	Daltile	Color: Natural Hues / Peacock QH62
Grout- C TILE 1	As specified	Color: As Specified by Architect
09 65 00 Resilient Flooring		
VCT 1	Armstrong	Pattern/ Color: Premium Excelon / Taupe SO901
Vinyl Base - VB 1	Johnsonite	Color: Color Match / 47 Brown
Reducer/ Transition Strips	As specified	Color: Color Match / 47 Brown
09 68 00 Carpet		
CPT 2	Mannington	Pattern/ Color: Scena / Eustatia 4415
Transition Strips	Johnsonite	Color: Color Match / 47 Brown
09 91 00 Paint		
PT 4A-Interior HM Doors and Frames	Sherwin Williams	Color: SW 7039 Virtual Taupe
PT 4B-Interior HM Doors and Frames	Sherwin Williams	Color: SW7008 Alabaster
PT 6A-Walls	Sherwin Williams	Color: SW 7006 Alabaster
PT 6B-Walls	Sherwin Williams	Color: SW 6474 Raging Sea
PT 6C-Walls	Sherwin Williams	Color: To Match Existing/Wall Paint
PT 7-Soffits	Sherwin Williams	Color: SW 7006 Alabaster
PT 8-Ceilings	Sherwin Williams	Color: SW 7006 Extra White
10 14 19 Dimensional Letter Signage		
Anodized Aluminum Letters/ Numbers	As specified	Color: Clear
10 21 23 Cubical Curtains		
Cubical Curtain and Mesh	D.L. Couch Source One	Pattern/ Color: Flora Ombre / Natura CFO-04
12 21 13 Horizontal Louver Blinds		
Manual Flex Roller Shades	SWF	Color: As Specified by Architect
12 32 16 Plastic Laminate Casework		
P LAM 1 (Horizontal Surfaces)	Wilsonart	Color: Cipollino Bianco 1891
PVC Edging- P LAM 1	Doellken	Color: As Specified by Architect
P LAM 2 (Vertical Surfaces)	Pionite	Pattern/ Color: Stonedust SG224
PVC Edging- P LAM 2	Doellken	Color: As Specified by Architect
Plastic Pulls	TMI	Color: Gray

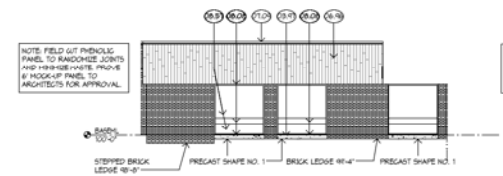


D3 WEST ELEVATION
1/8" = 1'-0"

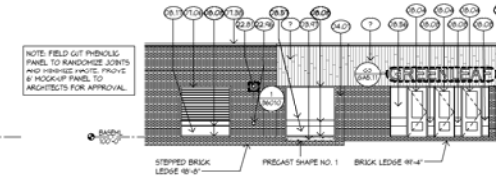


D5 NORTH ELEVATION
1/8" = 1'-0"

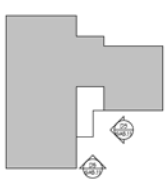


D7 GREENLEAF ELEVATION KEY PLAN
6" = 1'-0"

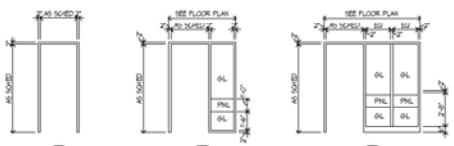


E5 FRAME TYPES
1/4" = 1'-0"

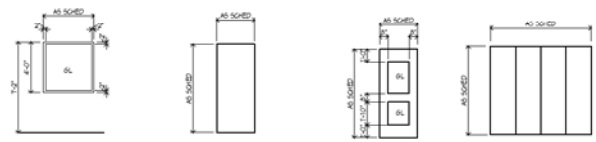


E6 DOOR TYPES
1/4" = 1'-0"

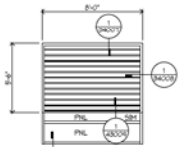

E3 LOUVER ELEVATION
1/4" = 1'-0"

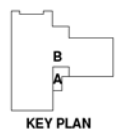

KEY PLAN

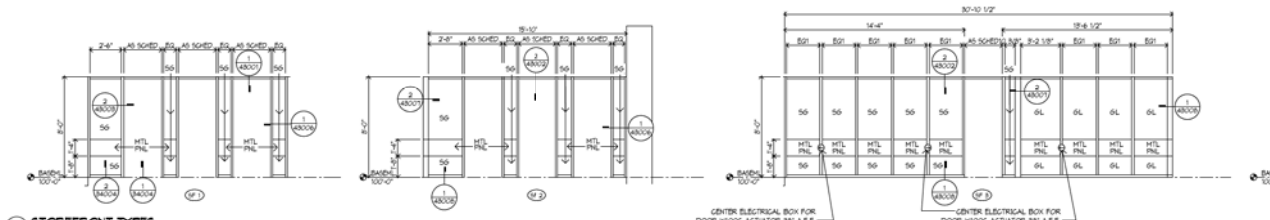

F1 STOREFRONT TYPES
1/4" = 1'-0"

I hereby certify that this plan, specification or report was prepared by me or under my direct supervision and that I am a duly Licensed ARCHITECT under the laws of the State of MINNESOTA

R. SCOTT MCGUEEN
License Number: 20155 Date: 08/14/2017

Revisions		
Description	Date	Num

Comm: 152312
Date: 08/14/2017
Drawn: BB
Check: NM / MS / PL
North

Scale: As Indicated

GA5.11

GREENLEAF / THOMAS LAKE / WESTVIEW ELEMENTARY SCHOOLS 2018 ADDITION

13333 GALAXY AVENUE
APPLE VALLEY, MINNESOTA 55124

ISD #196: ROSEMOUNT - APPLE VALLEY - EAGAN PUBLIC SCHOOLS

WOLD ARCHITECTS AND ENGINEERS
332 Minnesota Street, Suite W2000
Saint Paul, MN 55101
woldae.com | 651 227 7773

WENCK
Responsive partner. Exceptional outcomes.
7500 Olson Memorial Highway, Suite 300
Golden Valley, MN 55427
wenck.com | 763 537 3308

ELEVATIONS / MATERIAL FINISH SCHEDULE

A