




1A CT2 SOUTH FACING STORE FRONT PLAN VIEW
SCALE: 1/16" = 1'-0"

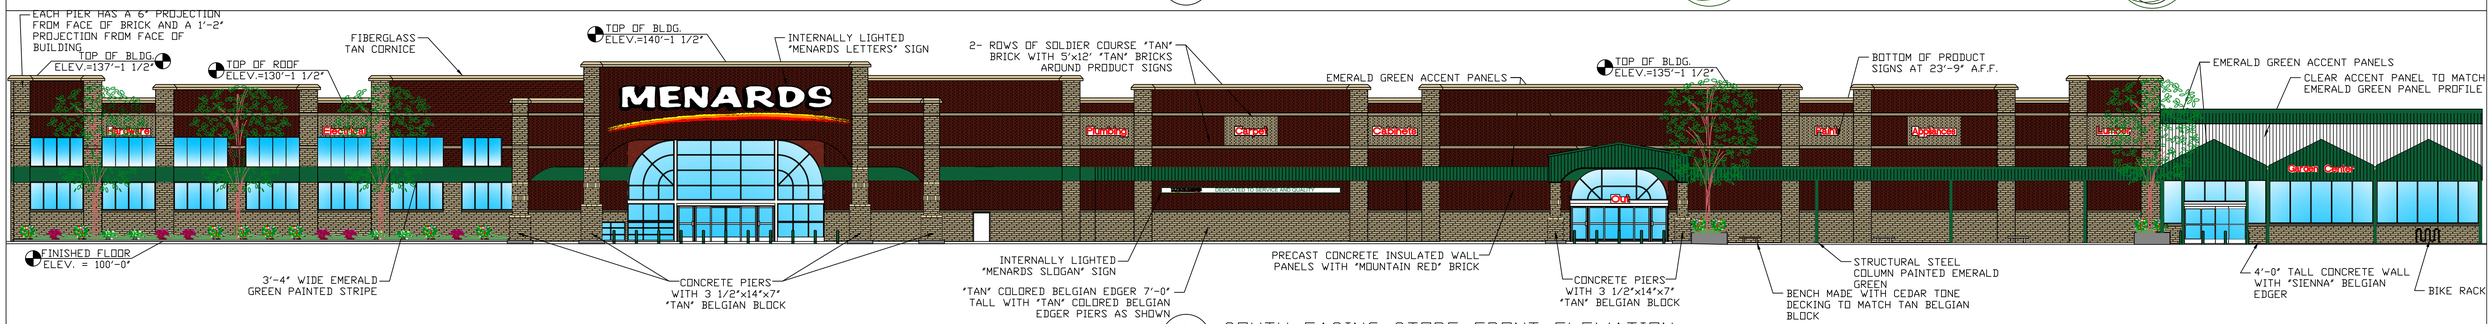


1 CT2 SOUTH FACING STORE FRONT ELEVATION
SCALE: 1/16" = 1'-0"

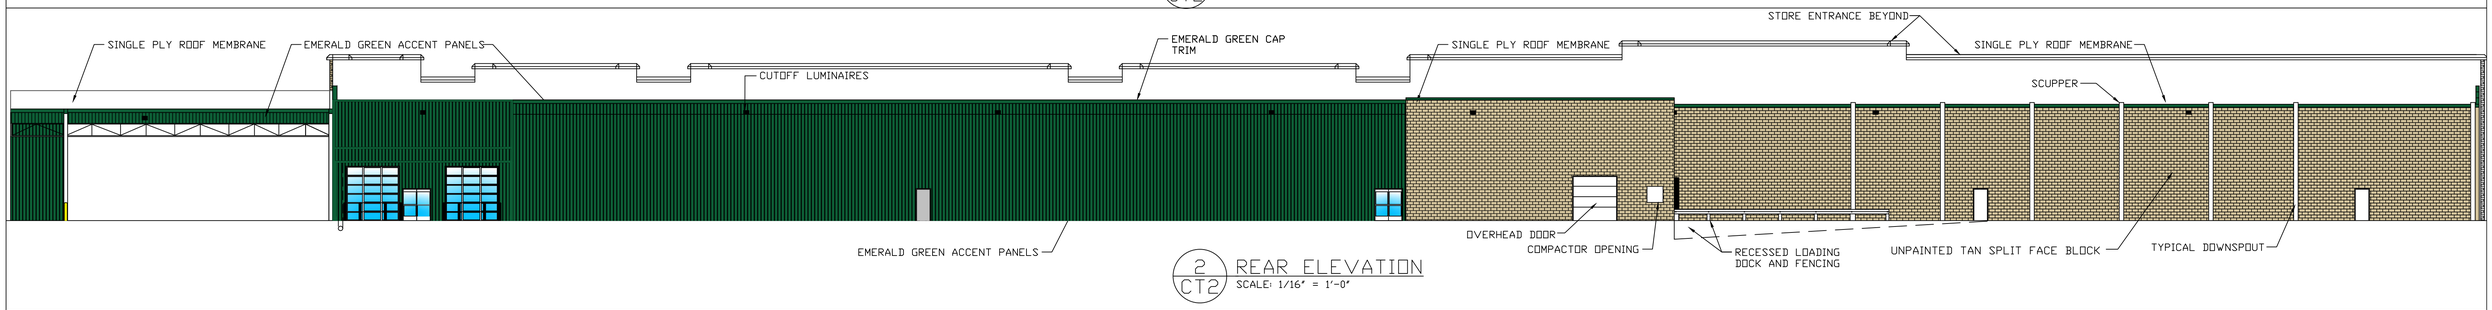

2 CT2 REAR ELEVATION
SCALE: 1/16" = 1'-0"

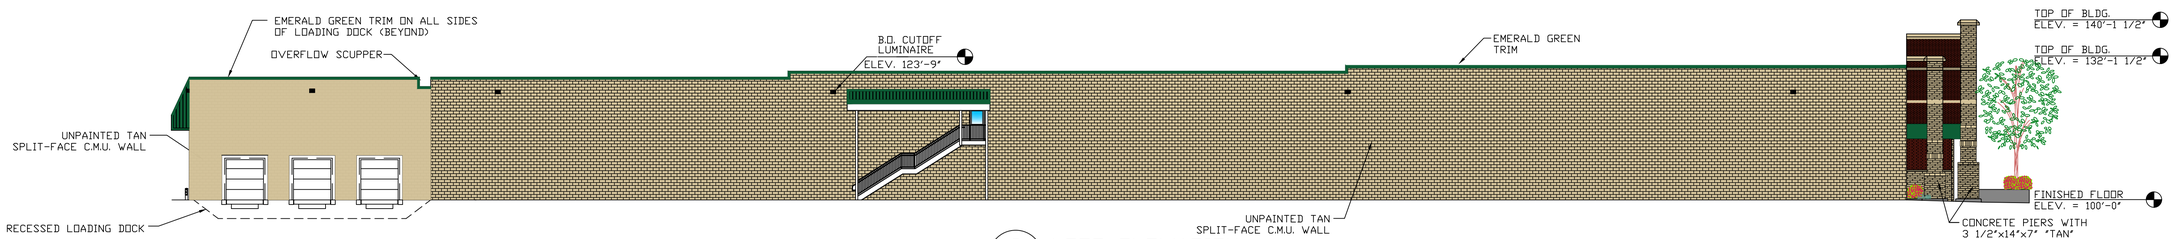

3 CT2 LEFT ELEVATION
SCALE: 1/16" = 1'-0"

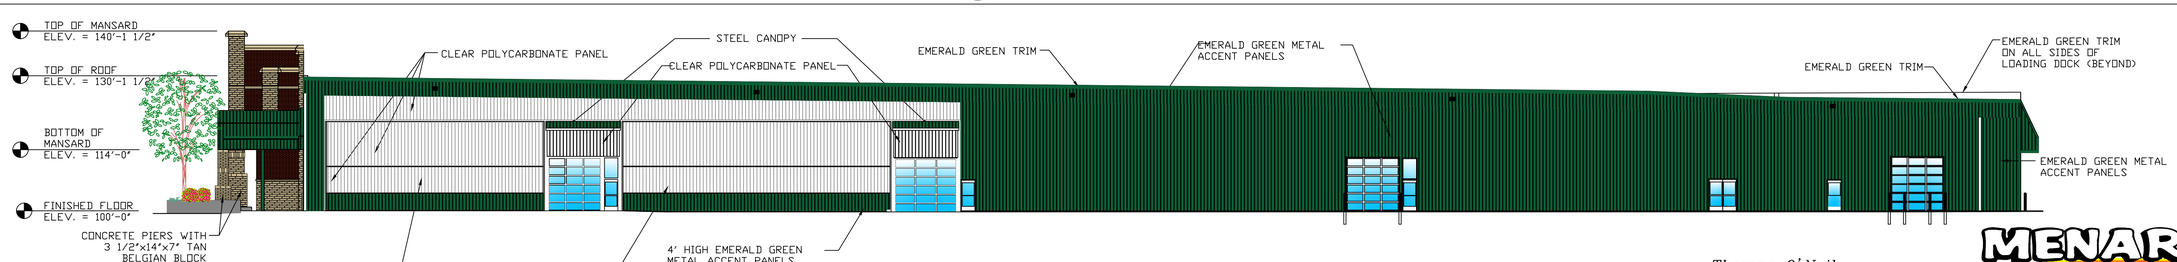

4 CT2 RIGHT ELEVATION
SCALE: 1/16" = 1'-0"

Thomas O'Neil
Menard, Inc.
Real Estate Representative
5101 Menard Drive
Eau Claire, WI 54703
715-876-2810

MENARDS

Apple Valley, MN
Building Elevations
March 06, 2018
Scale: 1/16" = 1'-0" CT2