


Front Elevation


Typical interior facing facade

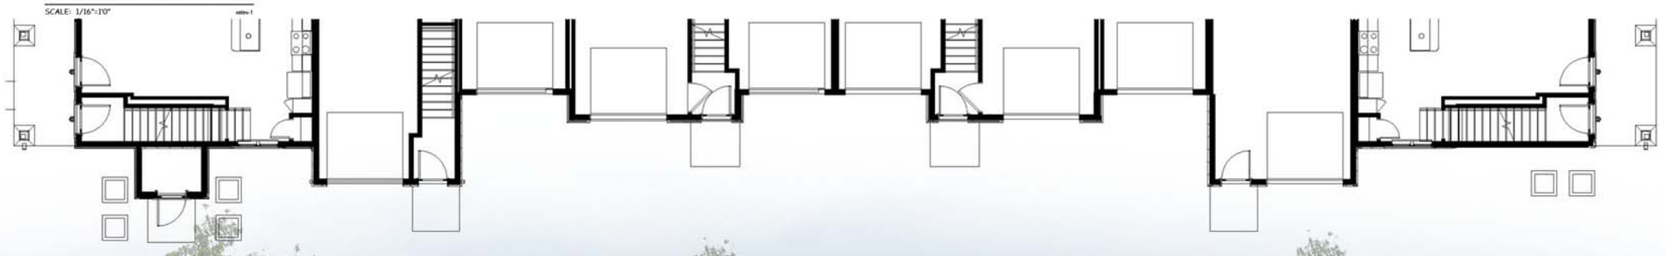



Rear Elevation

Building 1 - Facade facing Elmhurst Lane
Building 3 - Facade facing Cobblestone Lake Parkway

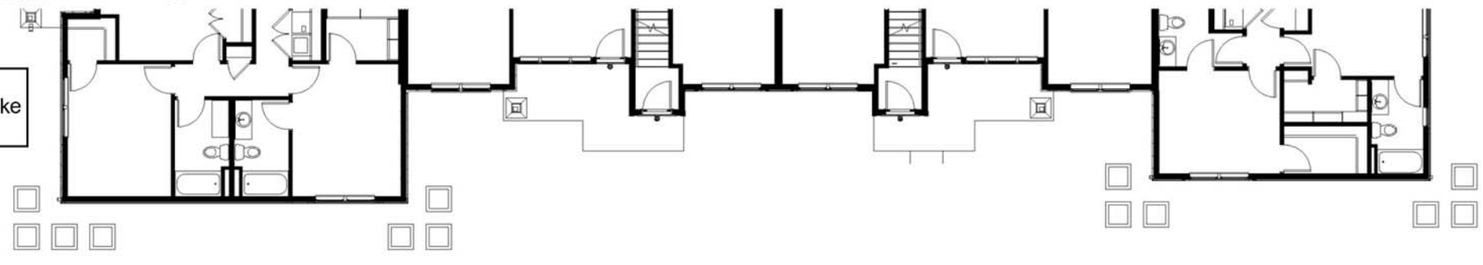




Right Elevation

SCALE: 1/16"=1'0"

Building 1 - Facade facing site entrance and visible from Elmhurst Lane

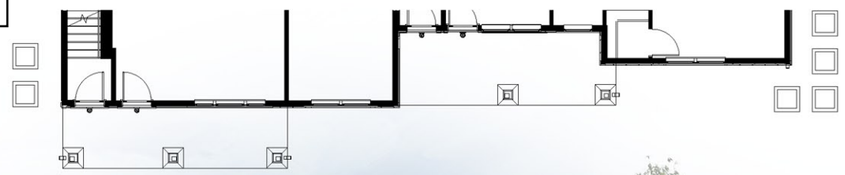




Left Elevation

SCALE: 1/16"=1'0"

Building 1 - Facade facing Cobblestone Lake Parkway

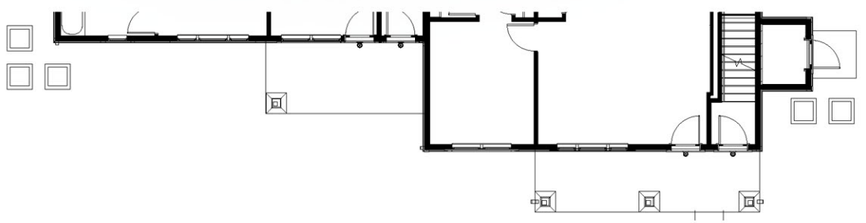

Springs at Cobblestone Lake

BUILDING B16 2BR

03-07-2018

CONTINENTAL PROPERTIES

YOU ARE HERE



Right Elevation

SCALE: 1/16"=1'0"

elev-1

Building 2 - Facade facing Cobblestone Lake Parkway

