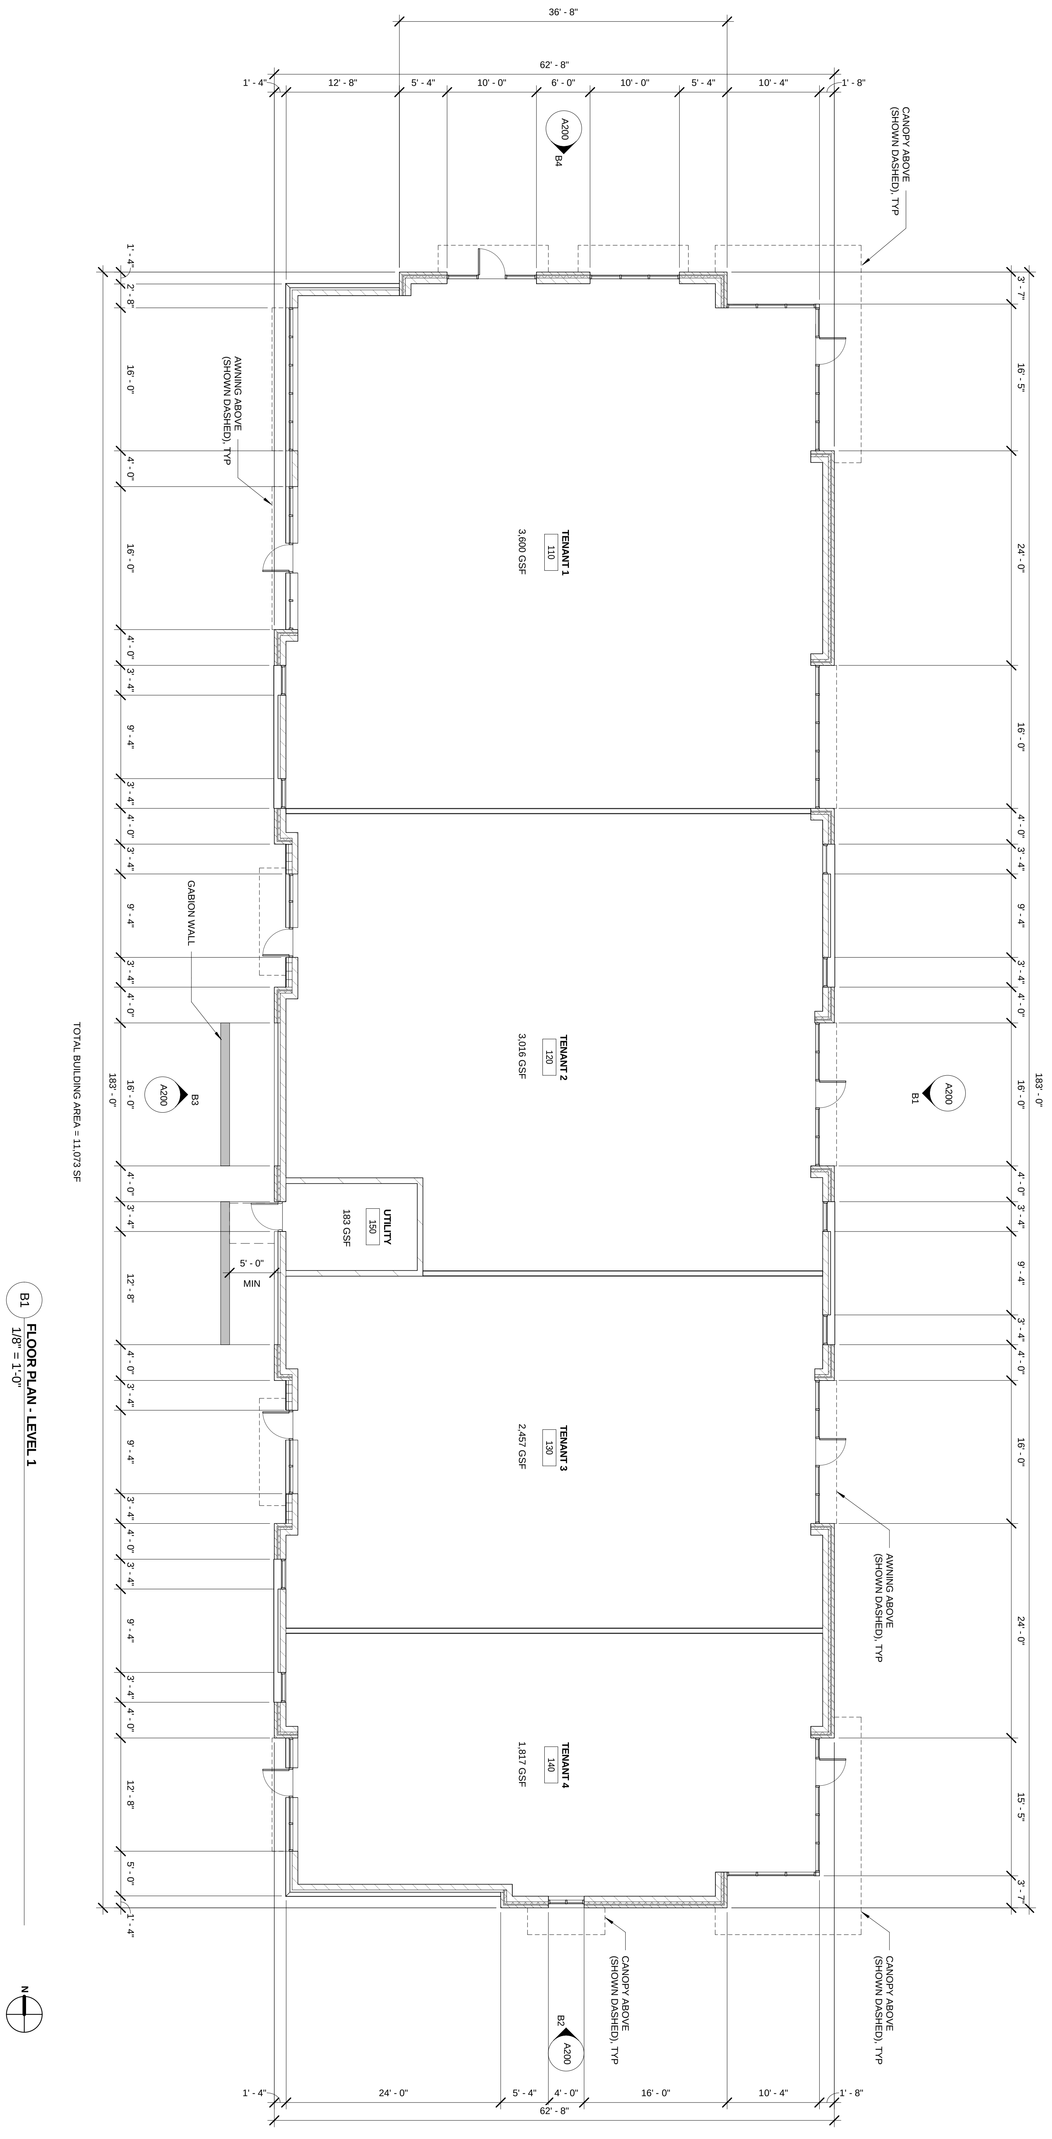


B1 FLOOR PLAN - LEVEL 1
1/8" = 1'-0"

N

NOT FOR CONSTRUCTION

LAUNCH PROPERTIES RETAIL

APPLE VALLEY, MN

Copyright 2018 DJR Architecture, Inc.

FLOOR PLAN - LEVEL 1

A110

Issue: Date:

Project #: 18-038
Date: 5/24/18
Drawn by: BP
Checked by: SB

I hereby certify that this plan, specification, or report was prepared by me or under my direct supervision and that I am a duly Licensed Architect under the laws of the State of Minnesota.

Approver
PRINT NAME

NOT FOR CONSTRUCTION


Date: License #

CLIENT | CONTRACTOR | STRUCTURAL | CIVIL


DJR
ARCHITECTURE, INC
333 Washington Ave N, Suite 210
Minneapolis, Minnesota 55401
612.676.2700 www.djr-inc.com



D4 **VIEW OF SOUTHWEST CORNER**

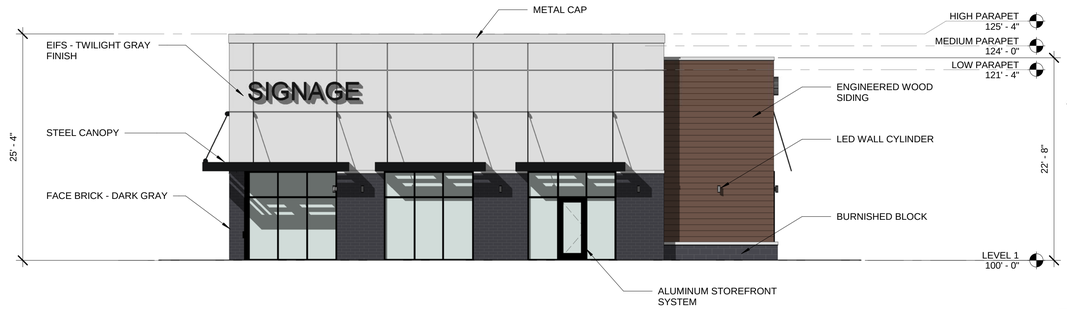


B4 **NORTH EXTERIOR ELEVATION**
1/8" = 1'-0"

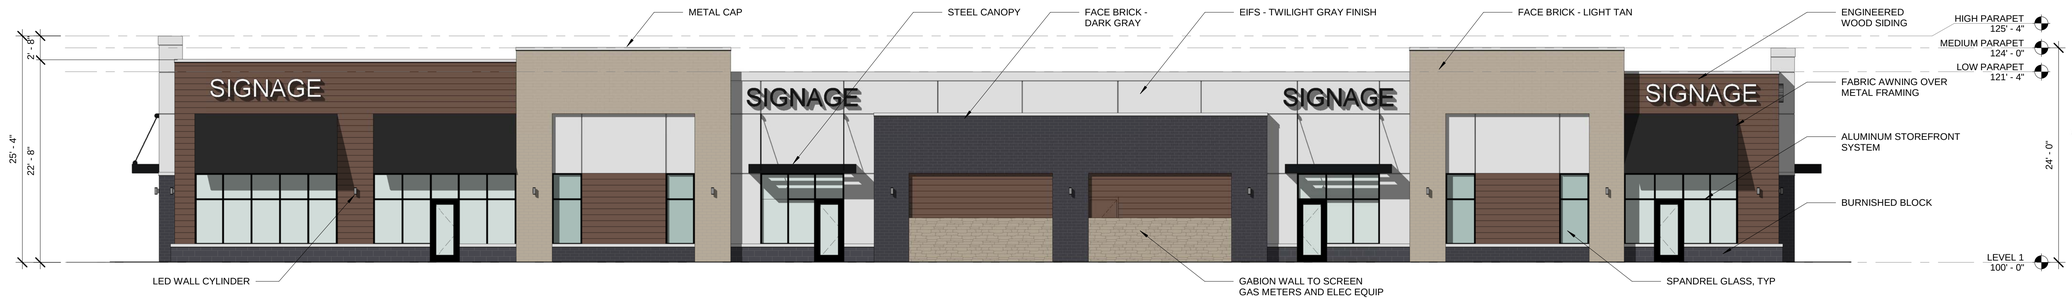

B3 **WEST EXTERIOR ELEVATION**
1/8" = 1'-0"



D2 **VIEW OF NORTHEAST CORNER**

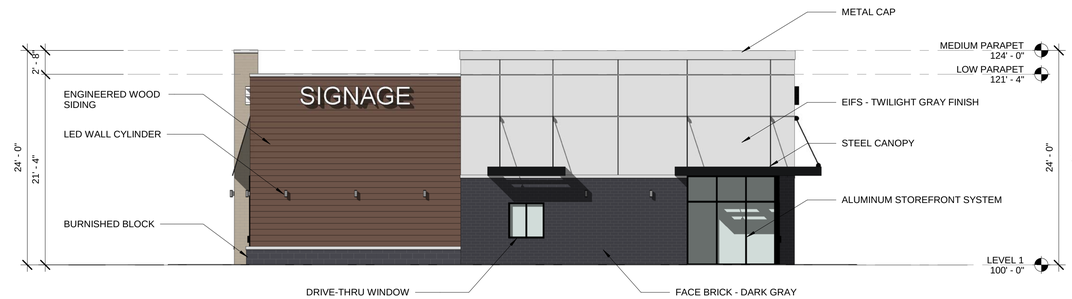

B2 **SOUTH EXTERIOR ELEVATION**
1/8" = 1'-0"



B1 **EAST EXTERIOR ELEVATION**
1/8" = 1'-0"

DJR ARCHITECTURE, INC
533 Washington Ave N, Suite 210
Minneapolis, Minnesota 55401
612.676.2700 www.djr-inc.com

I hereby certify that this plan, specification, or report was prepared by me or under my direct supervision and that I am a duly Licensed Architect under the laws of the State of Minnesota.
Approved
Print Name: Date: License #:

NOT FOR CONSTRUCTION

CIVIL
STRUCTURAL
CONTRACTOR
CLIENT

LAUNCH PROPERTIES RETAIL
APPLE VALLEY, MN

Copyright 2018 DJR Architecture, Inc.

Project #:	18-038
Date:	5/24/18
Drawn by:	BP
Checked by:	SB

Date:
Issue:

EXTERIOR ELEVATIONS

NOT FOR CONSTRUCTION

A200