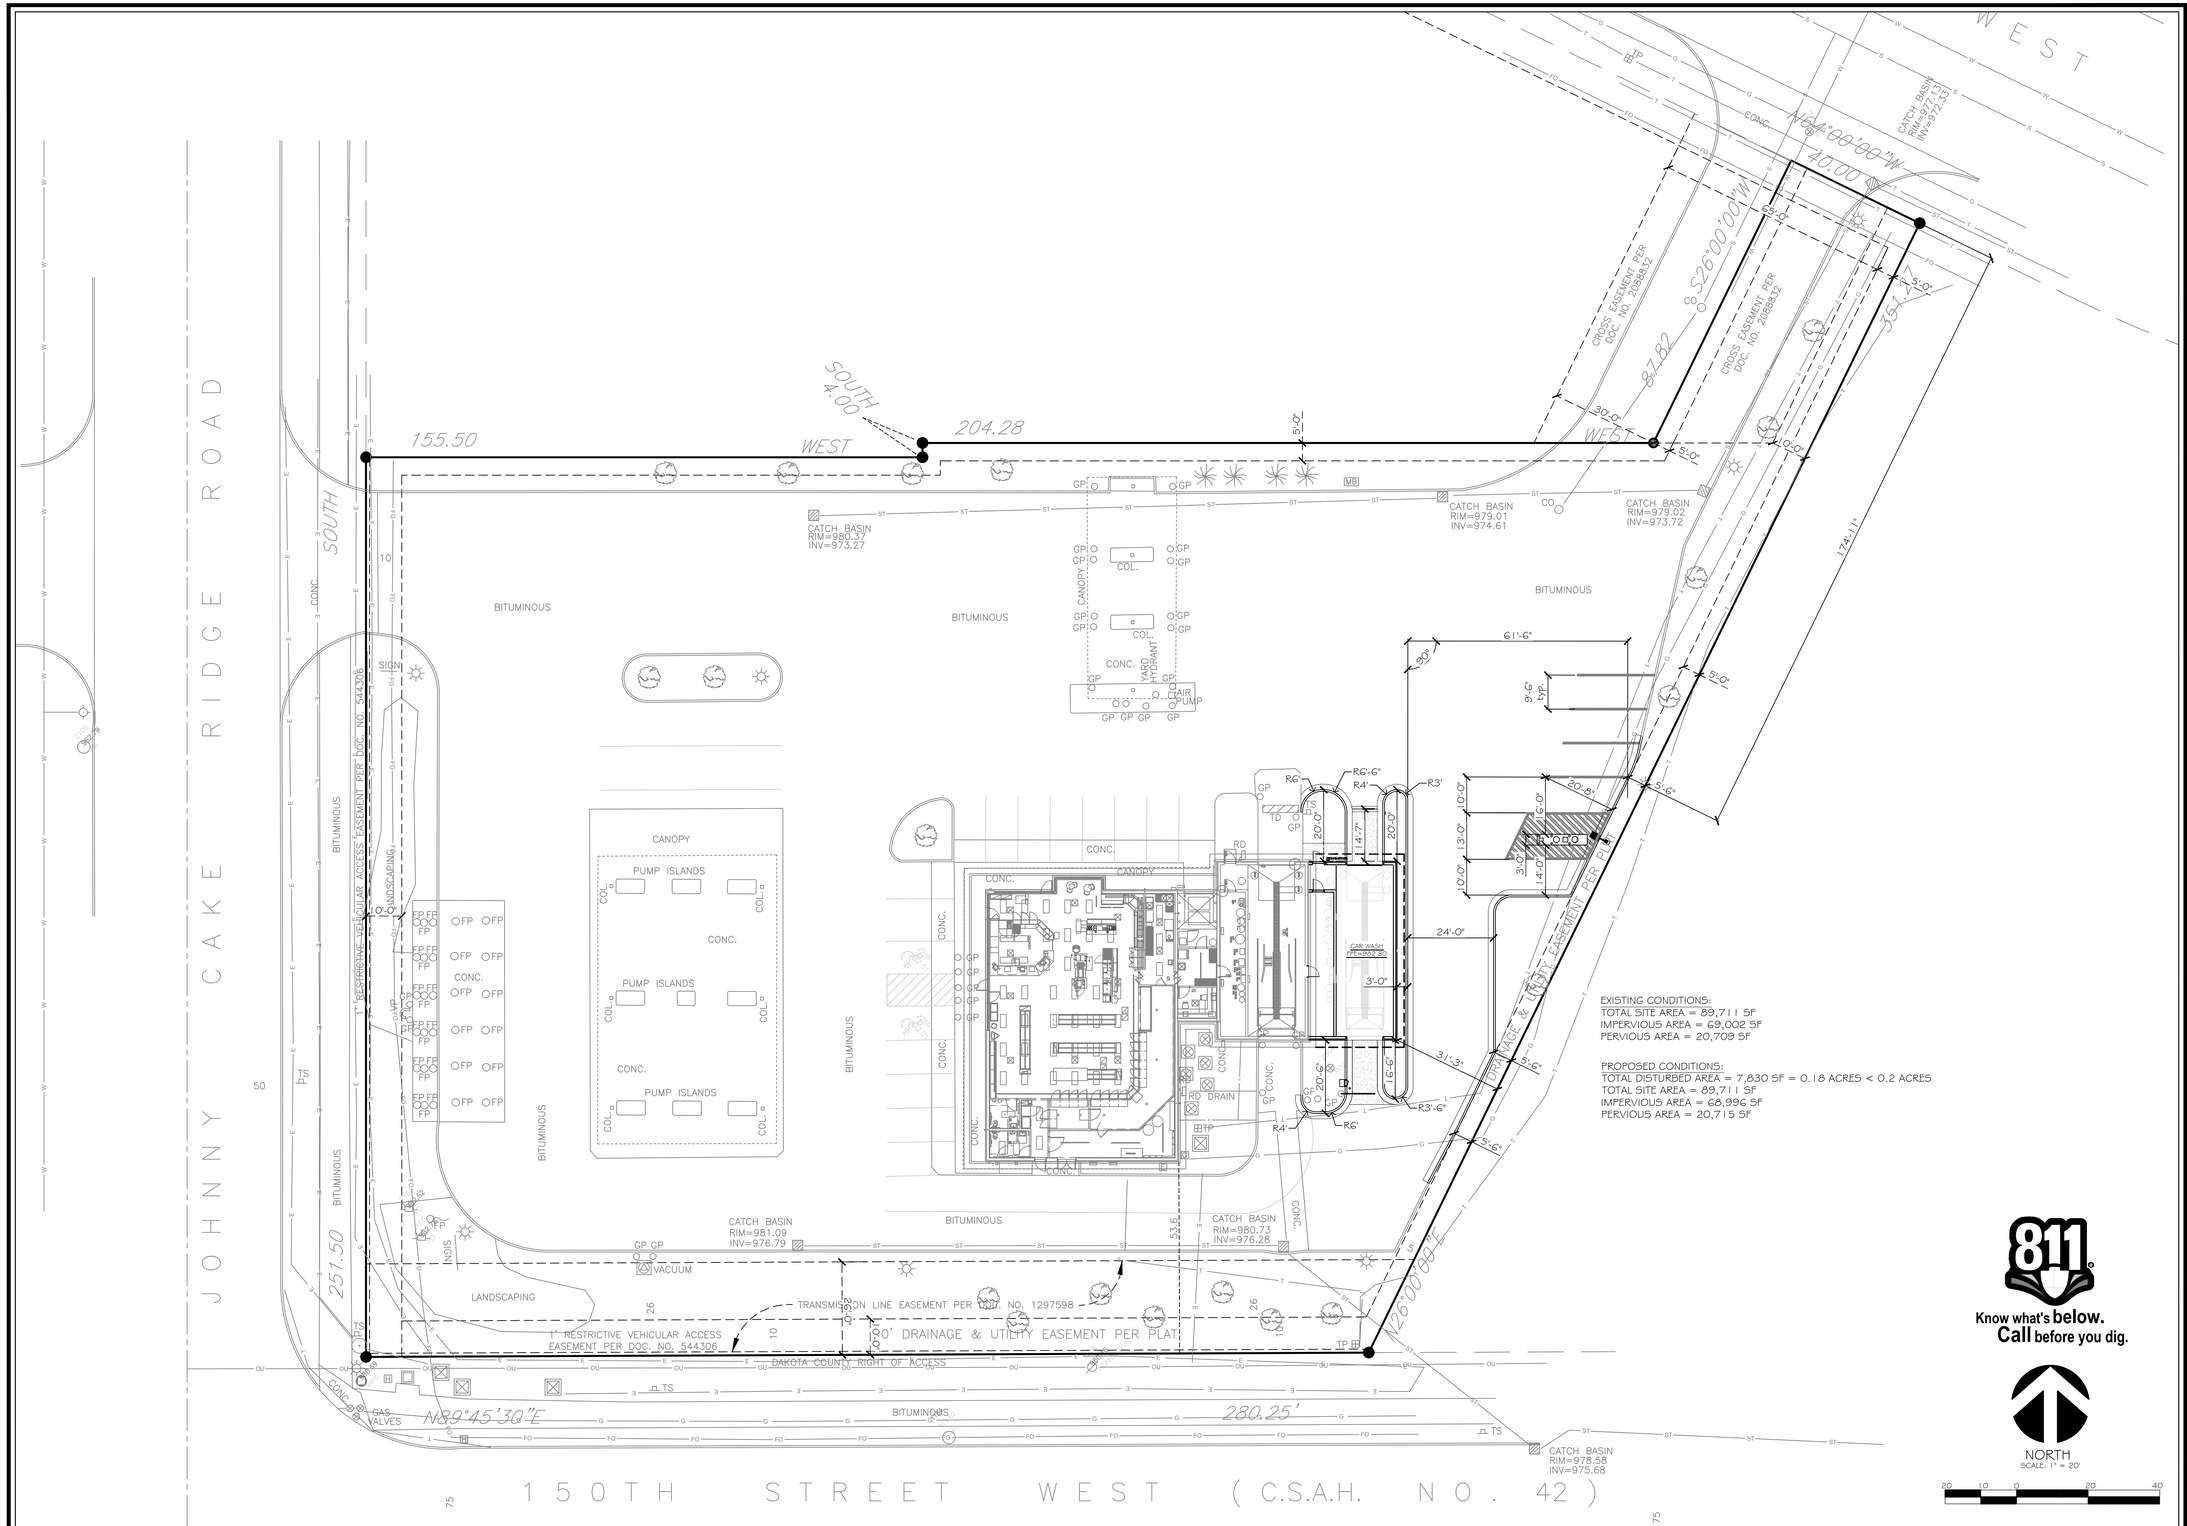


Know what's **below.**
Call before you dig.

INSITES
SITE PLANNING LANDSCAPE ARCHITECTURE
3030 Harbor Lane North, Suite 131
Plymouth, Minnesota 55447
763.383.8400
fax 763.383.8440

I hereby certify that this plan, specification, or report was prepared by me or under my direct supervision, and that I am a duly licensed Landscape Architect under the laws of the State of Minnesota.

Signed _____ Robert J. Mueller

Date --------- Reg. No. 19306

Holiday

STATIONSTORE #0316

APPLE VALLEY, MN

PROJECT NUMBER:	-------
DRAWN BY:	X
CHECKED BY:	X

MARK:	REVISION / ISSUE:	DATE:
	CITY SUBMITTAL	JUNE 19 2018

ALL QUESTIONS RELATED TO BIDDING AND CONSTRUCTION OF THIS PROJECT SHALL BE DIRECTED TO HOLIDAY COMPANIES PROJECT MANAGER:

SCOTT ALPAUGH
4567 AMERICAN BLVD. WEST
MINNEAPOLIS, MN 55437-1123
(952) 830-8888 (PHONE)
scott.alpaugh@holidaycompanies.com

SITE DIMENSION PLAN

SP1

Insites Site Planning Landscape Architecture Inc. 2017