

EAST ELEVATION

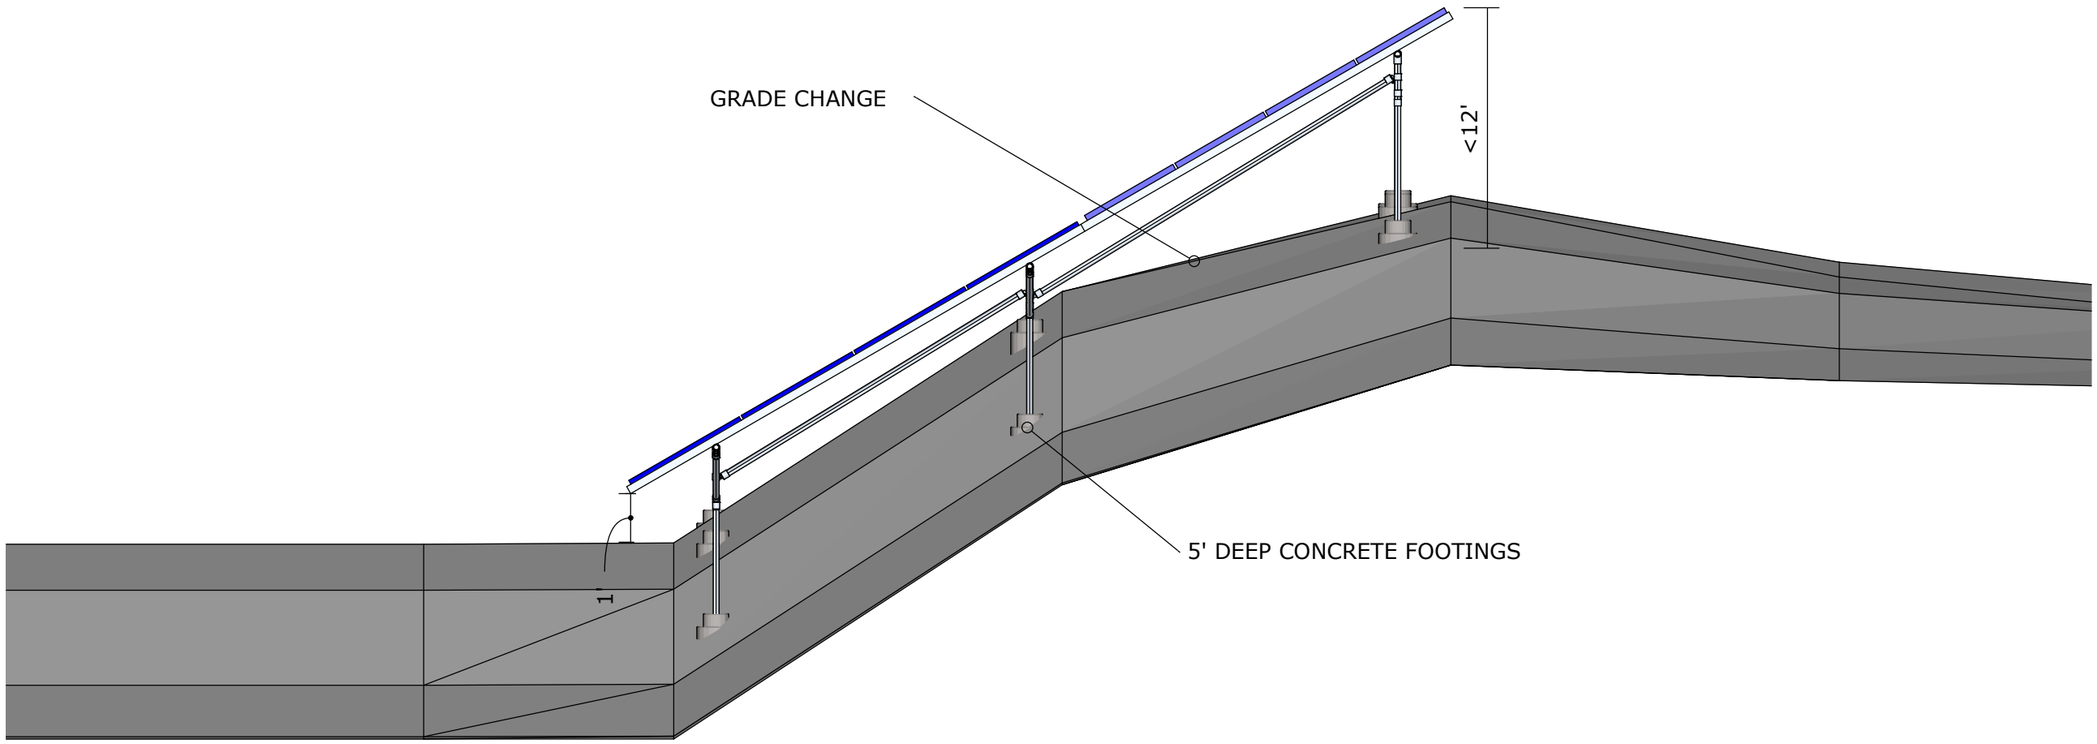

WEST ELEVATION

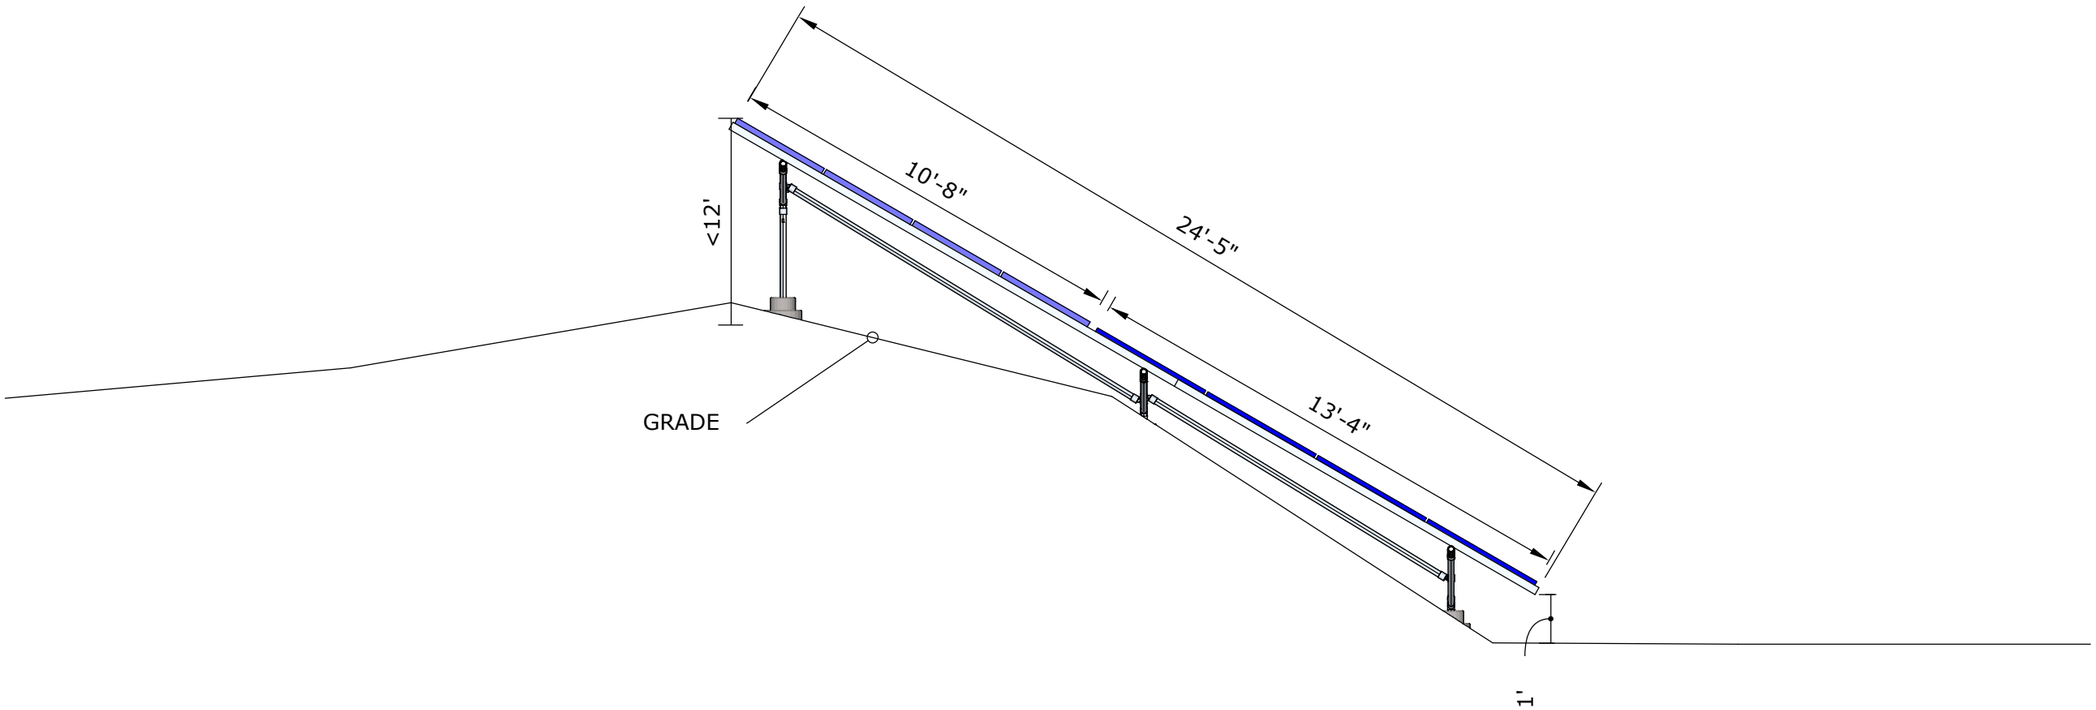

COMPANY INFORMATION

ALL ENERGY SOLAR, INC
1642 CARROLL AVE
ST PAUL, MN 55104
(800) 620-3370
INFO@ALLENERGYSOLAR.COM

CLIENT INFORMATION

THOMAS BECKMAN
4675 120TH ST W
APPLE VALLEY, MN 55124
PO 17482

SYSTEM DETAILS

NOTES:

1. ELEVATIONS MAY VARY DEPENDING ON GROUND ELEVATION BUT ARE DRAWN TO THE BEST OF OUR ABILITY

REVISIONS

LAST: 10/26/17 MG


PROJECT-PAGE TITLE

ELEVATION DRAWINGS


PAGE NUMBER

A0

NORTH ELEVATION

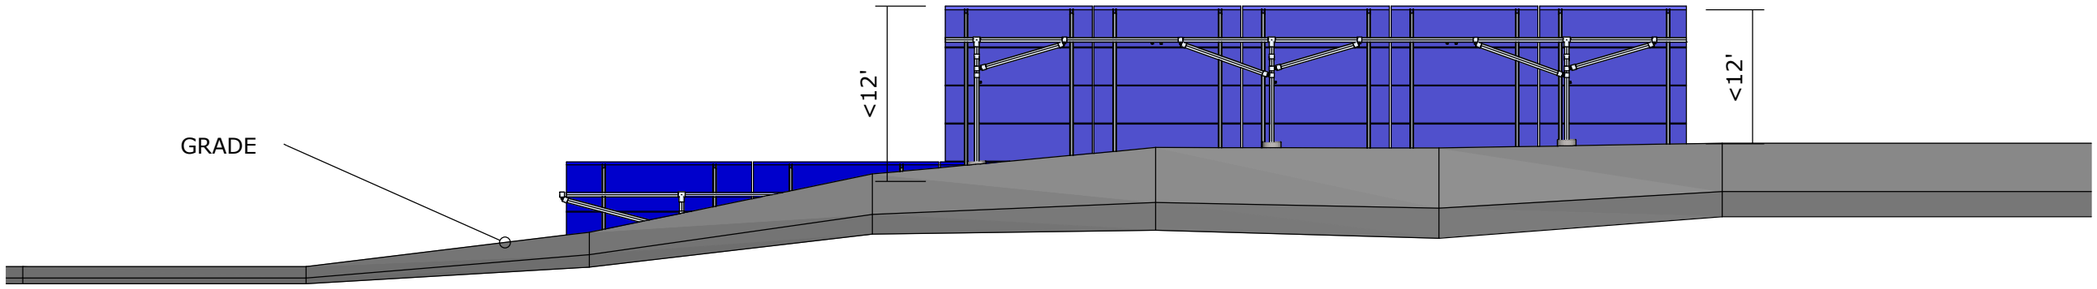

SOUTH ELEVATION

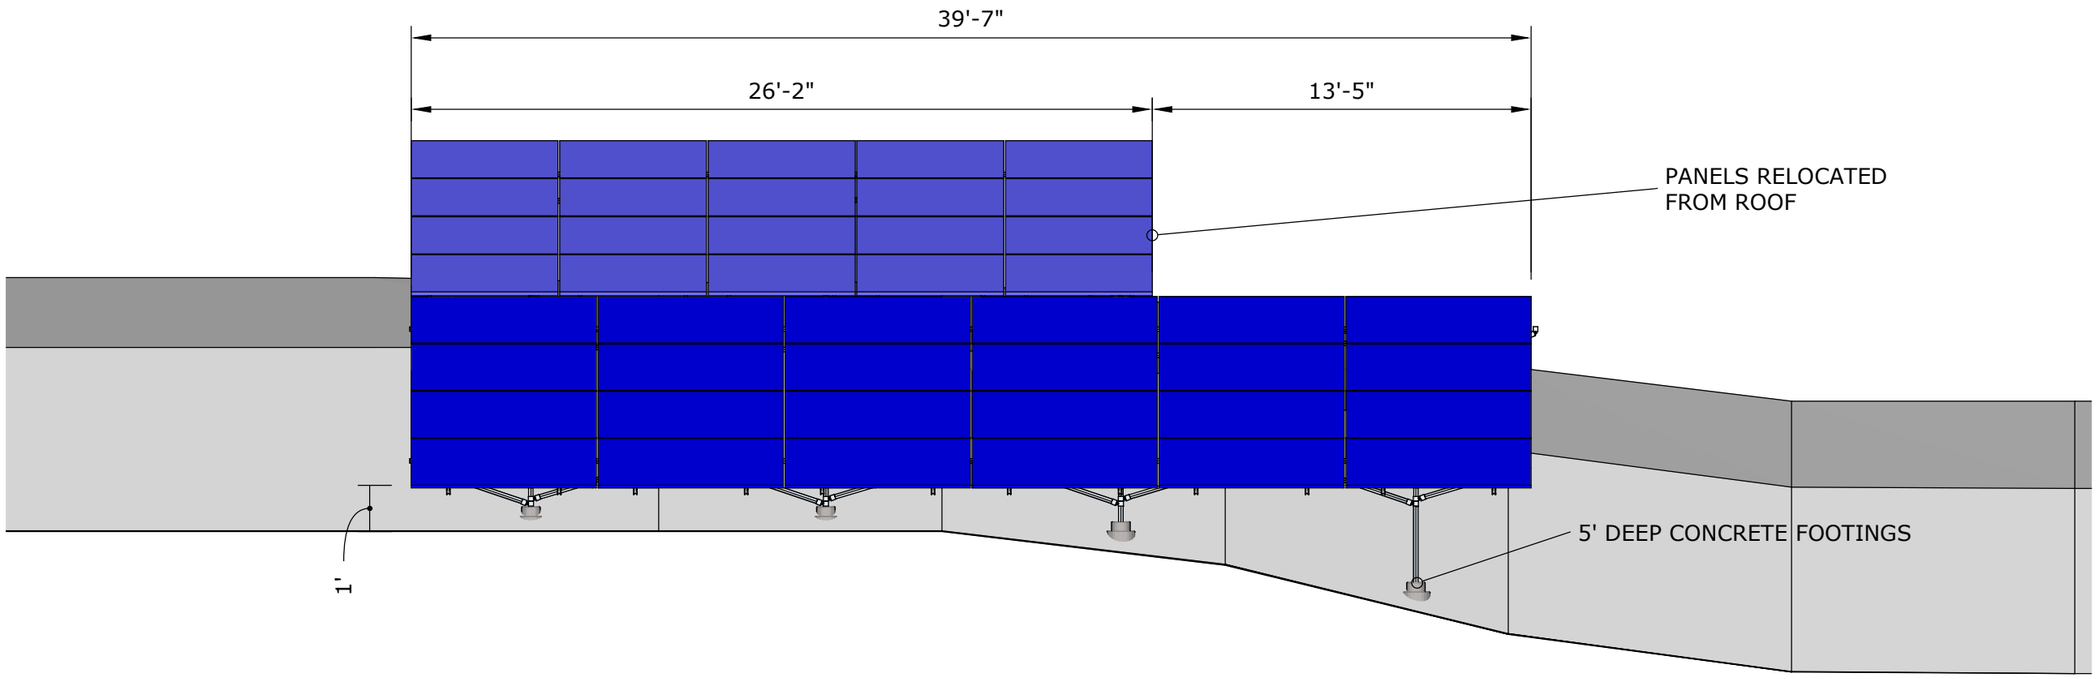

ALL ENERGY | SOLAR |

COMPANY INFORMATION

ALL ENERGY SOLAR, INC
1642 CARROLL AVE
ST PAUL, MN 55104
(800) 620-3370
INFO@ALLENERGYSOLAR.COM

CLIENT INFORMATION

THOMAS BECKMAN
4675 120TH ST W
APPLE VALLEY, MN 55124
PO 17482

SYSTEM DETAILS

NOTES:

1. ELEVATIONS MAY VARY DEPENDING ON GROUND ELEVATION BUT ARE DRAWN TO THE BEST OF OUR ABILITY

REVISIONS

LAST: 10/26/17 MG

PROJECT-PAGE TITLE

ELEVATION DRAWINGS

PAGE NUMBER

A1