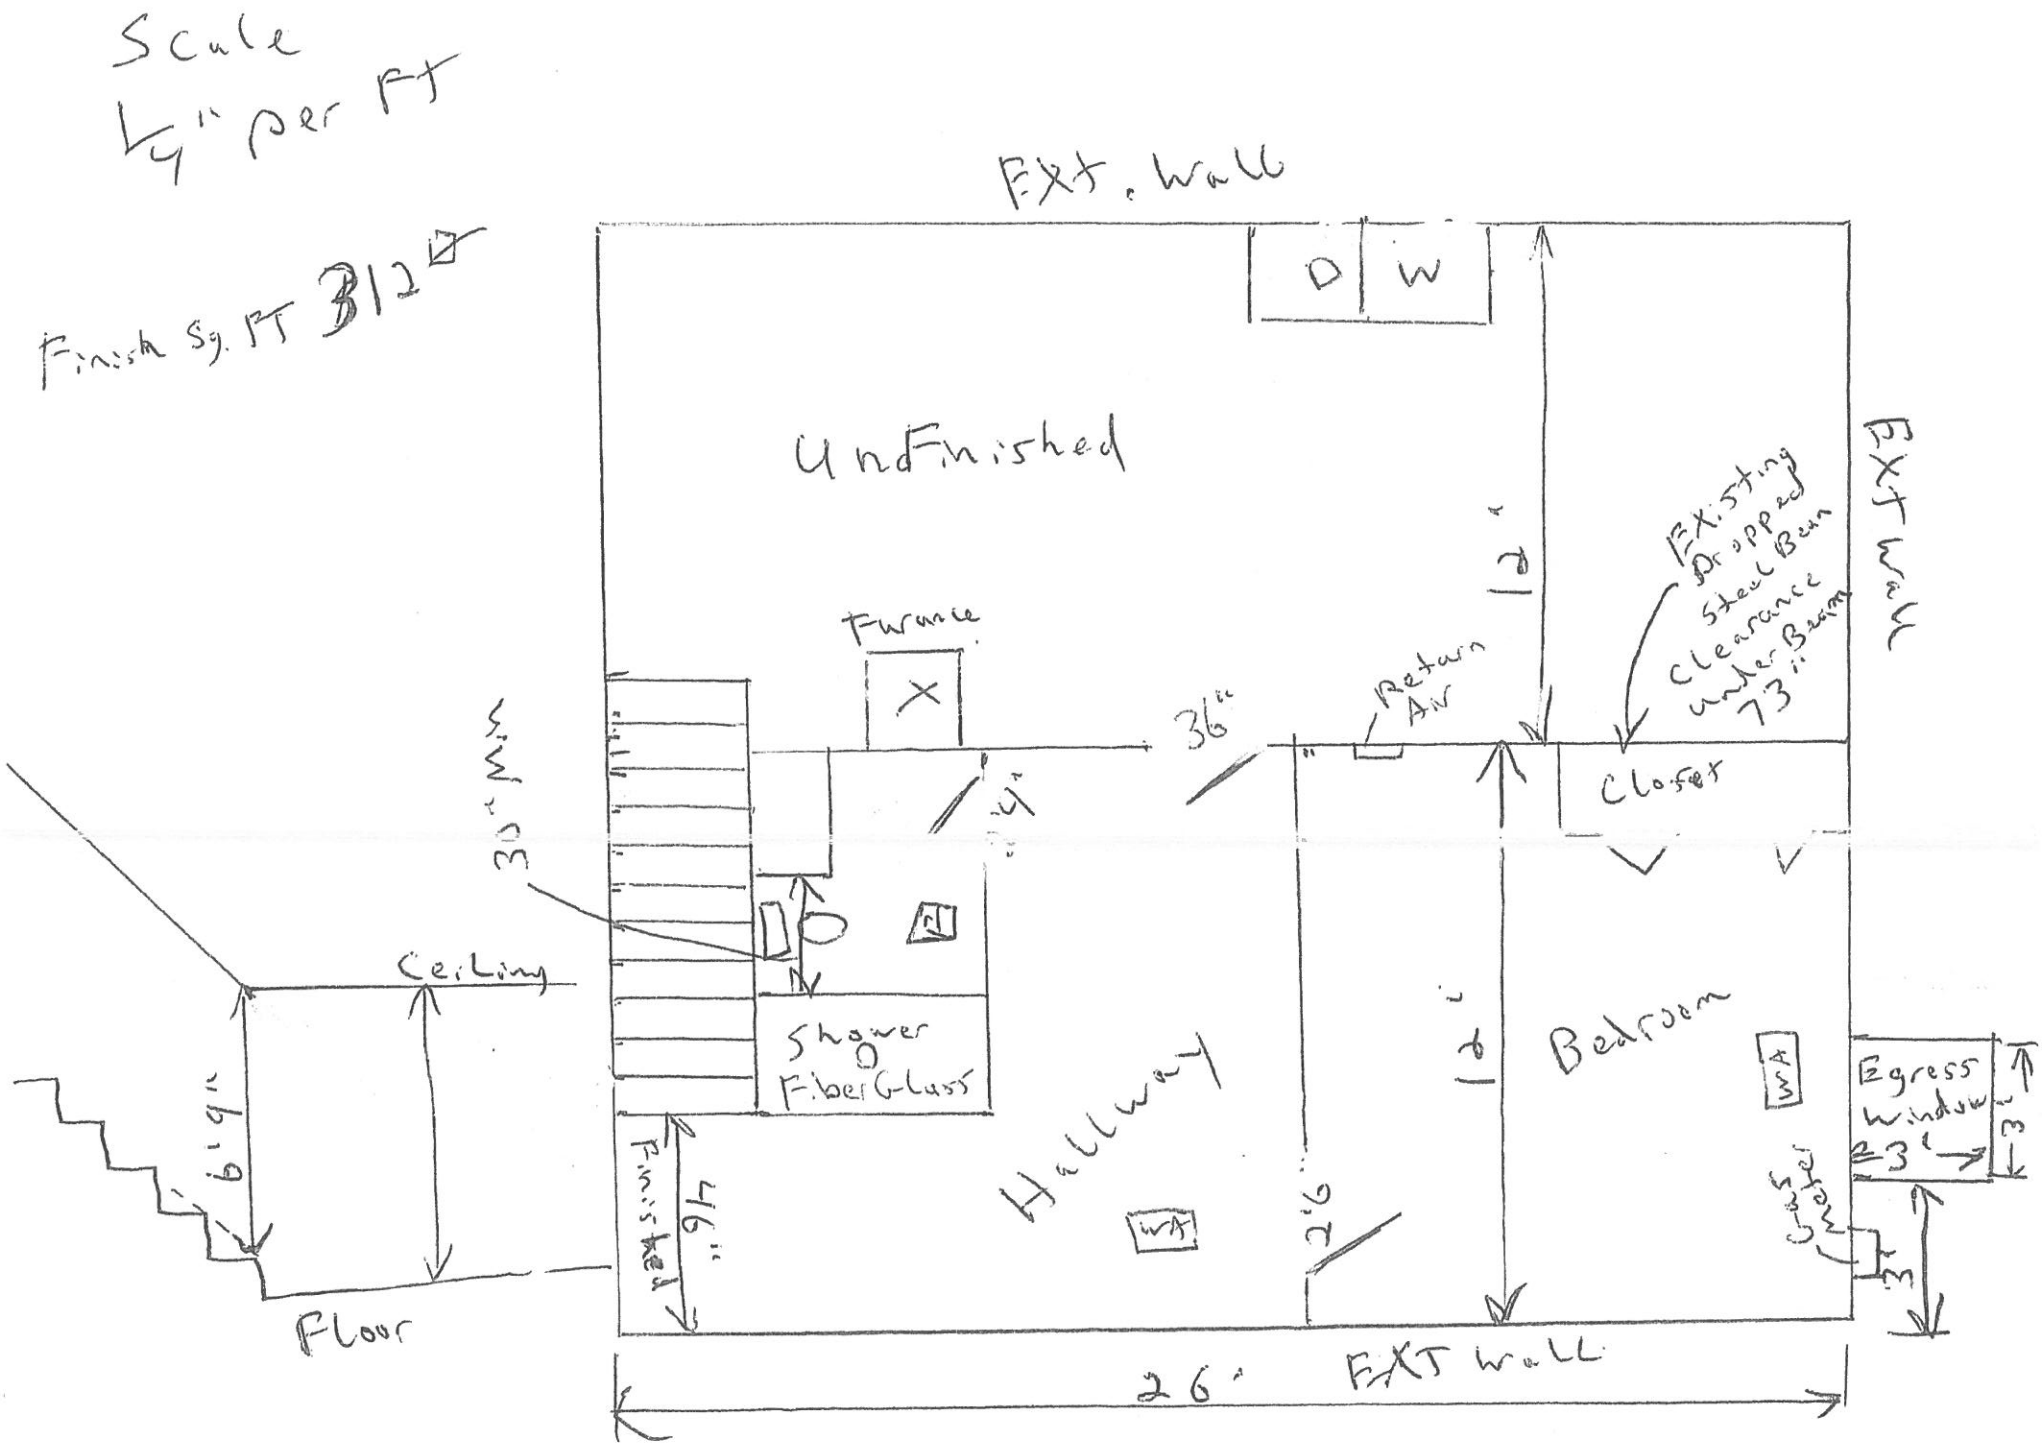
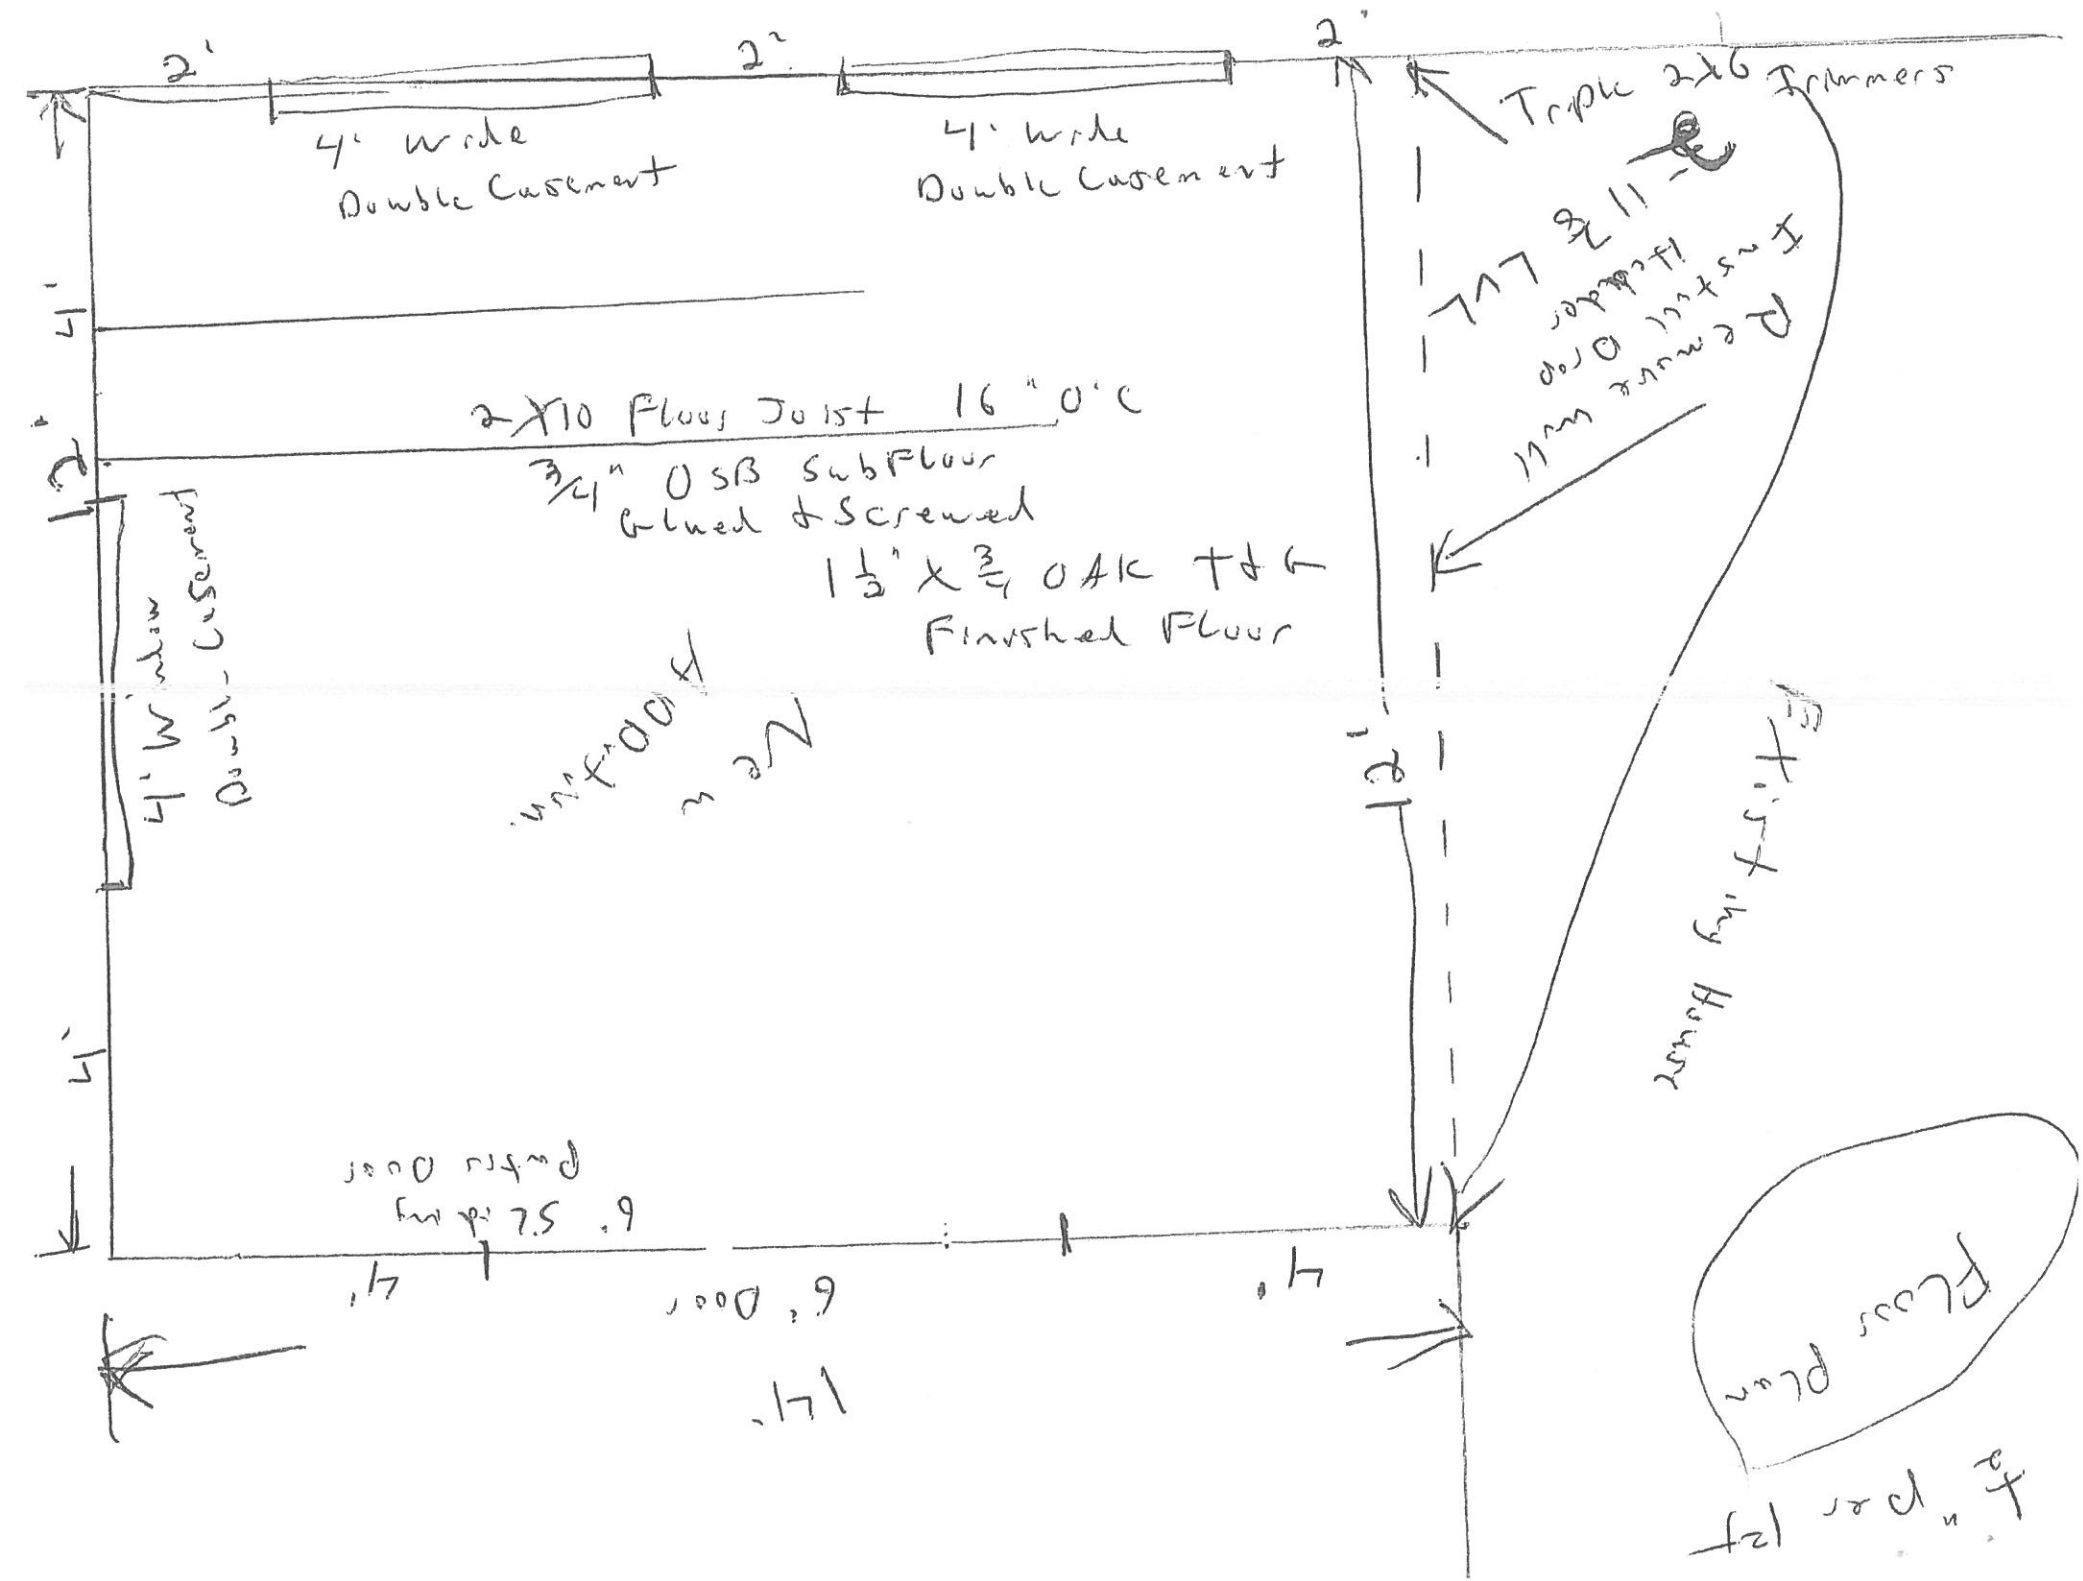
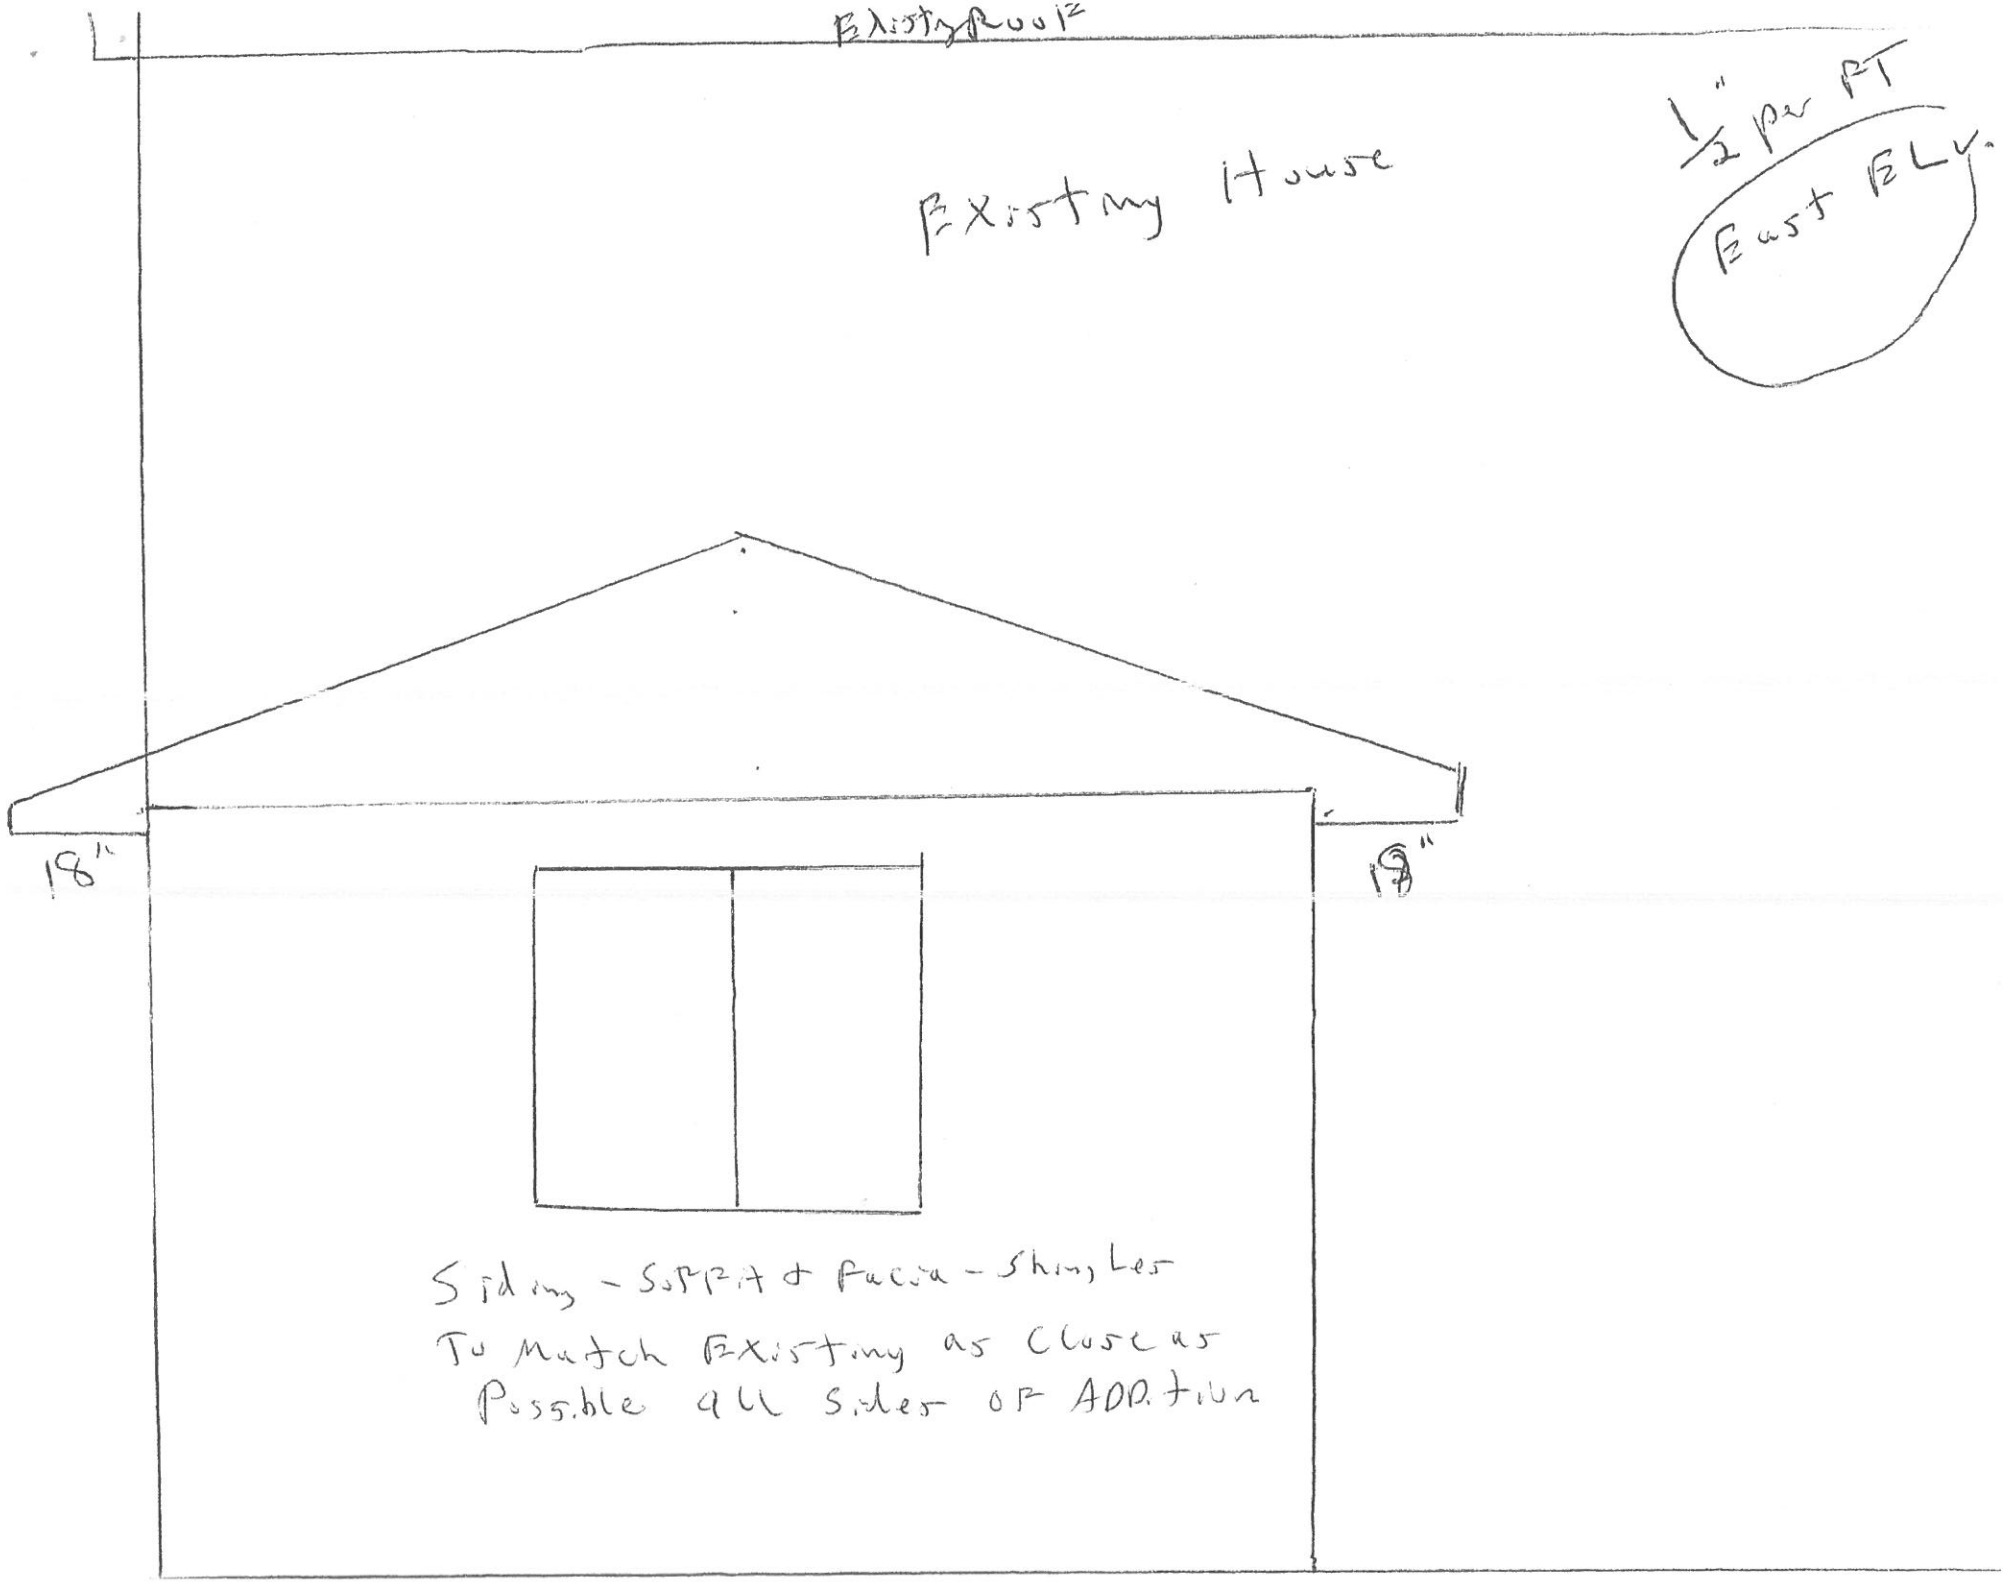

Scale
1/4" per FT
Finish Sq. FT 312
EXT. Wall
D
W
UnFinished
EXT Wall
Existing Dropped Steel Beam Clearance under Beam 73"
12'
Furnace
X
Return Air
36"
4'
Closet
30" W.H.
Ceiling
Shower Fiberglass
Hallway
12'
Bedroom
WA
Egress Window 3'
3'
Under Water
6'-6"
Finished
4'-6"
2'-6"
Floor
26'
EXT Wall


2'
2'
2'
4' wide
Double Casement
4' wide
Double Casement
Triple 2x6 Trimmers
4'
2x10 Floor Joist 16" O.C
3/4" OSB SubFloor
Glued & Screwed
1½" x ¾ Oak T&G
Finished Floor
4' Wide
Double Casement
2'
4'
6' Door
4'
16'
12'
Floor Plan

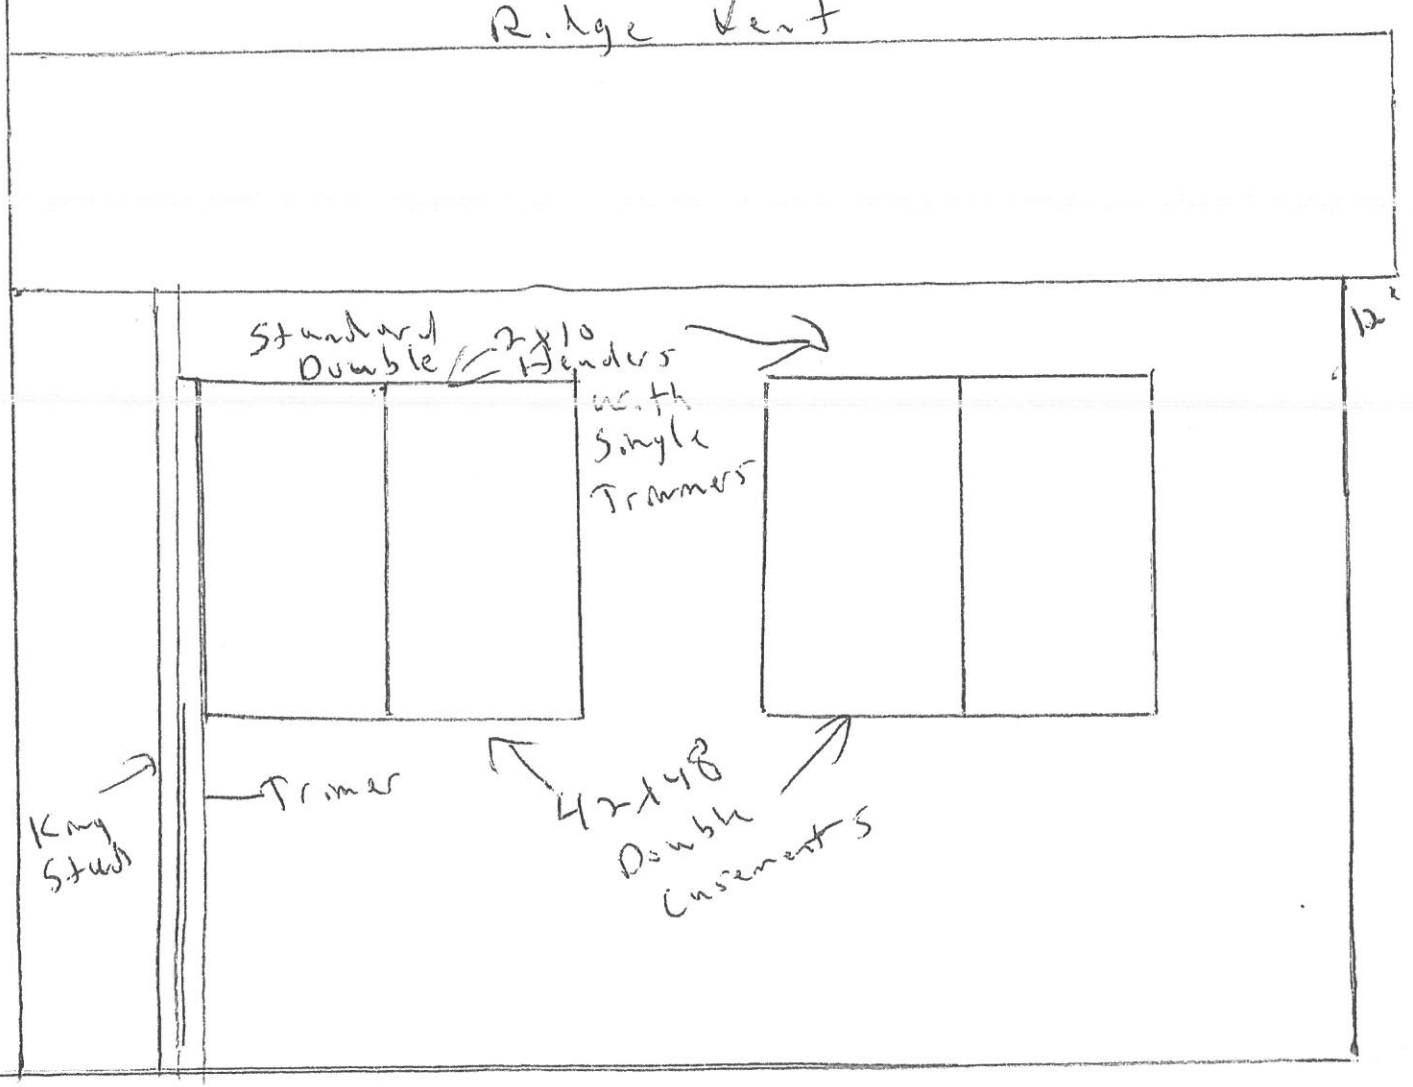

Existing Roof
Existing house
1/2 per FT
East ELV.
18"
18"
Siding - Soffit & Facia - Shingles
To Match Existing as Close as
Possible all Sides of Addition

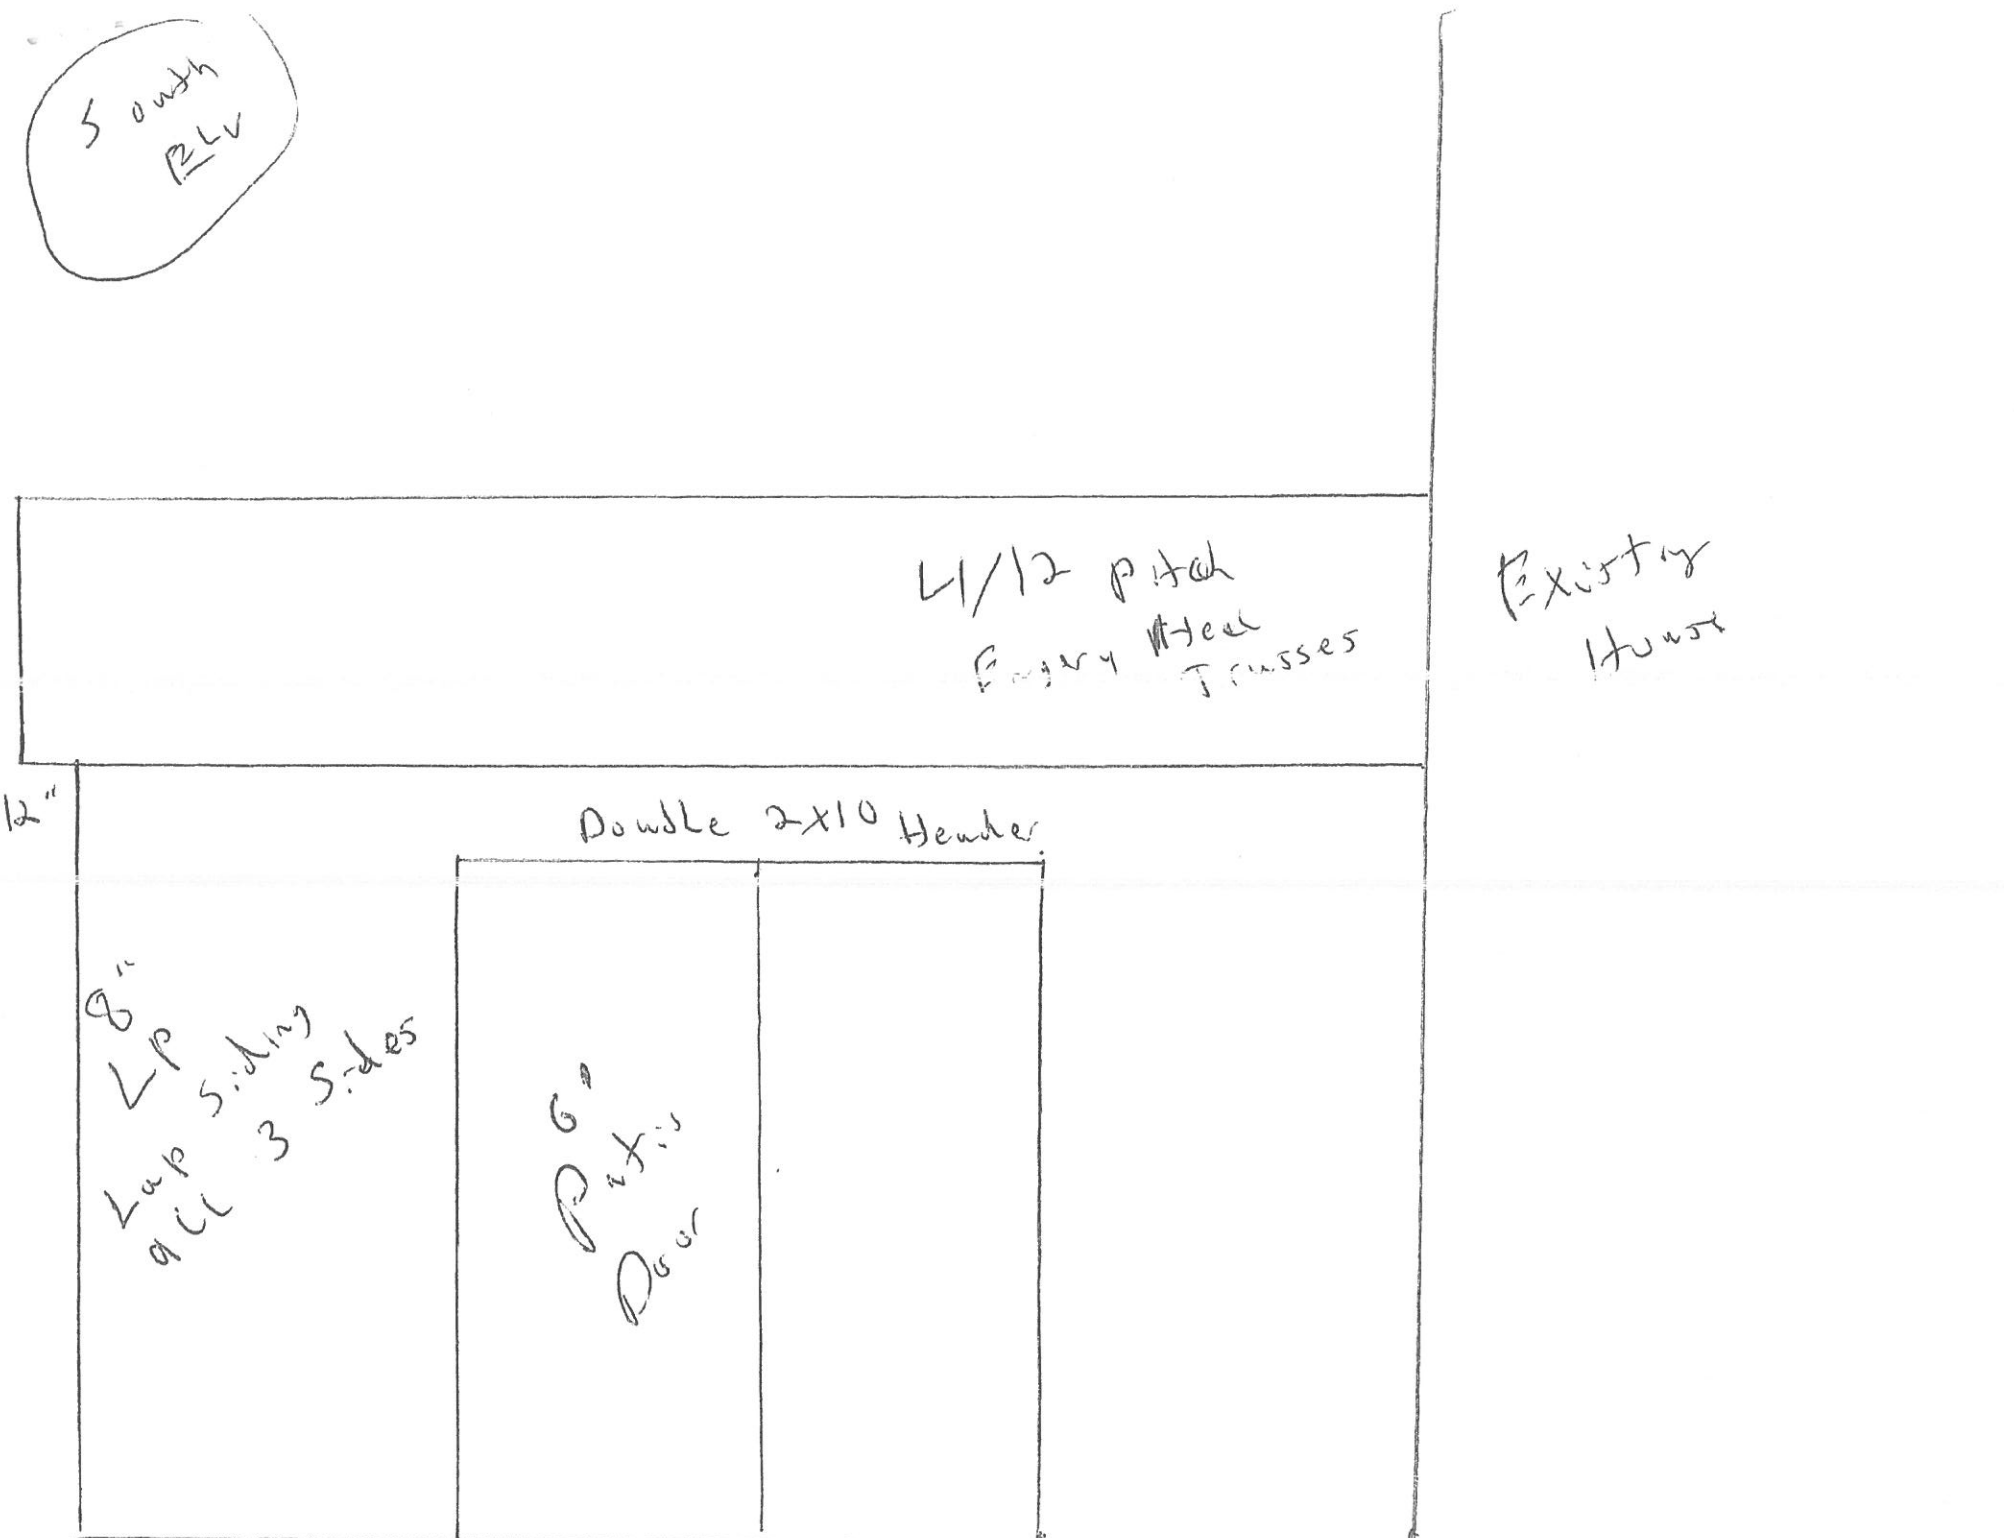
½" per RT

North Elv.

All Window & Doors. Headers
Double 2x10's

Existing House




South
RLV
4/12 pitch
Existing
House
12"
Double 2x10 Header
8"
LP
Lap Siding
all 3 Sides
6'
Patio
Door