
THE COLORS SHOWN IN THIS DRAWING ARE FOR ILLUSTRATION PURPOSES ONLY AND MAY NOT BE A TRUE REPRESENTATION OF ACTUAL COLORS - THE ELEVATION SHOWN IN THIS DRAWING ARE FOR ILLUSTRATION PURPOSES ONLY AND MAY NOT BE A TRUE REPRESENTATION OF ACTUAL SIZES

ILLUMINATION RENDERING

SOUTH/ EAST VIEWS

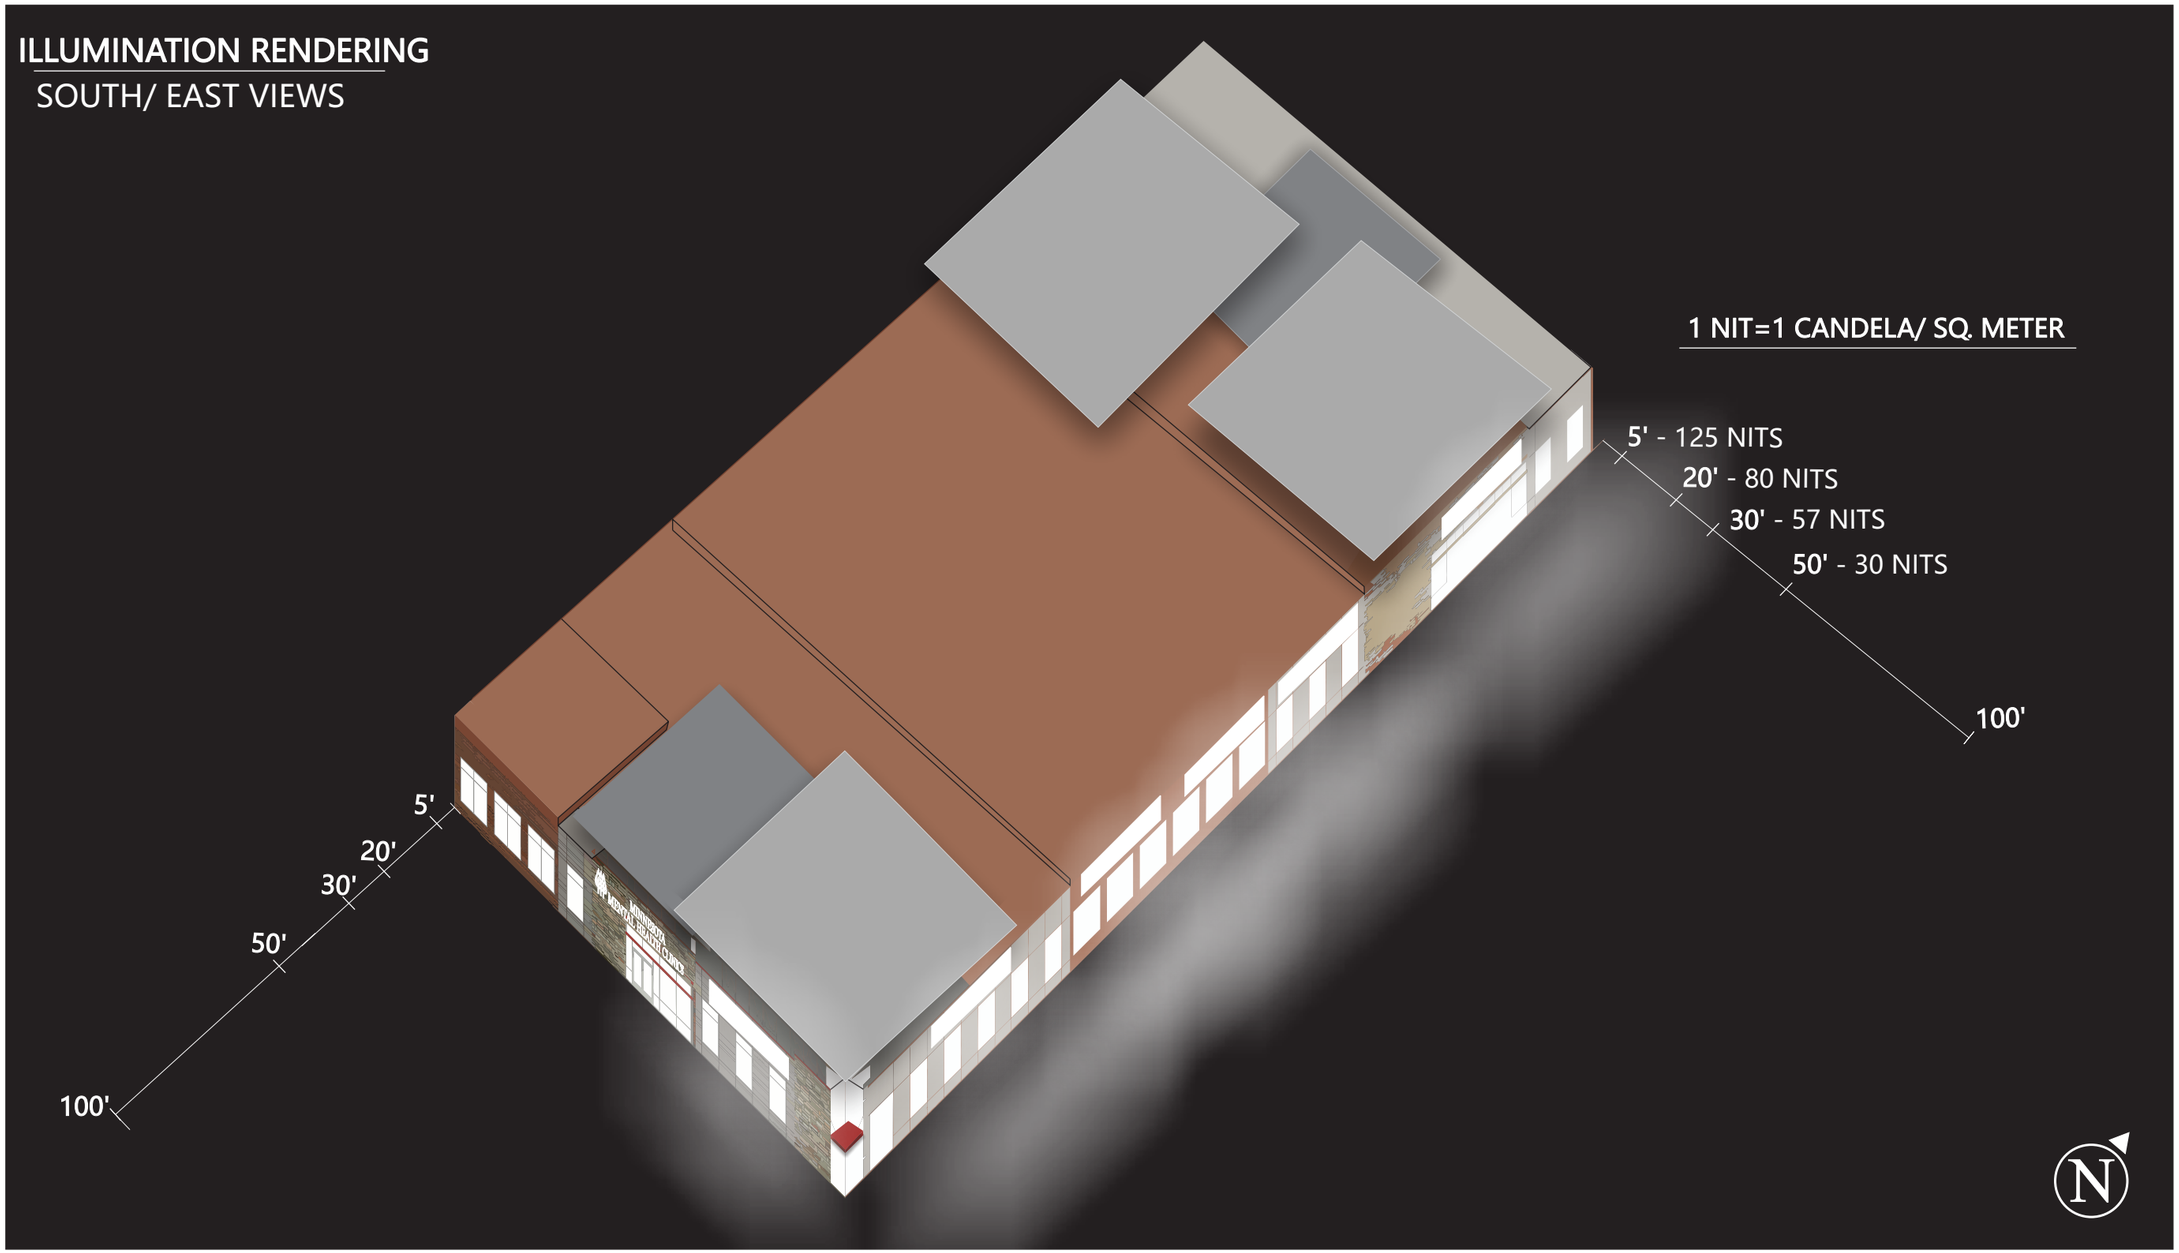

THIS DRAWING IS THE PROPERTY OF

schad tracy signs
The Sign of Quality

325 MINNESOTA AVE. N.
P.O. BOX 357
ORONOCO, MN 55960
PHONE / 507-367 -2631
FAX / 507-367-2633

1610 E. CLIFF RD.
BURNSVILLE, MN 55337
PHONE / 952-894-2421
FAX / 952-894-2748

These Drawings Are The Exclusive Property Of Schad Tracy Signs. They Represent chargeable time spent. They are submitted for your personal use under the agreement that the use of this design in its entirety or any part will not be reproduced, copied, lent or used for any purpose without written consent from Schad Tracy Signs.

Client:
FOLIAGE MEDICAL OFFICE BUILDING
FOLIAGE AVE & 150TH ST. W
APPLE VALLEY, MN

Date:
JAN. 26 2018

Drawing Number:
RB9057-02-18-16

Sales Person:
RICK B.

Scale:
0'-1/32"=1'-0"

Revisions:

	DATE:	DESCRIPTION:
1	00-00	NA
2	00-00	NA
3	00-00	NA
4	00-00	NA
5	00-00	NA
6	00-00	NA

Drawn by:
Austin Odom

CLIENT/LANDLORD APPROVAL
☐ APPROVED
☐ APPROVED AS NOTED
☐ REVISE AND RESUBMIT
Signature:
Title:
Date:

SIGNATURE ABOVE ACKNOWLEDGES THAT ALL SPECIFICATIONS AND DIMENSIONS ON THESE DRAWINGS ARE UNDERSTOOD AND CORRECT.


THIS IS AN ORIGINAL DRAWING PROVIDED AS PART OF A PLANNED PROJECT AND IS NOT TO BE EXHIBITED COPIED OR REPRODUCED WITHOUT THE WRITTEN PERMISSION OF SCHAD TRACY SIGNS OR IT'S AUTHORIZED AGENTS. ALL RIOGHTS RESERVED.

PRIMARY ELECTRICAL POWER TO SIGN TO BE BY OTHERS. ALL POWER TO BE 120 VOLT UNLESS OTHERWISE STATED.
ELECTRICAL TO USE U.L. LISTED COMPONENTS AND SHALL MEET ALL N.E.C. STANDARDS
SIGN MUST BE GROUNDED IN COMPLIANCE WITH ARTICLE 600 OF THE NATIONAL ELECTRIC CODE.

THE COLORS SHOWN IN THIS DRAWING ARE FOR ILLUSTRATION PURPOSES ONLY AND MAY NOT BE A TRUE REPRESENTATION OF ACTUAL COLORS - THE ELEVATION SHOWN IN THIS DRAWING ARE FOR ILLUSTRATION PURPOSES ONLY AND MAY NOT BE A TRUE REPRESENTATION OF ACTUAL SIZES

ILLUMINATION RENDERING

NORTH/ WEST VIEWS

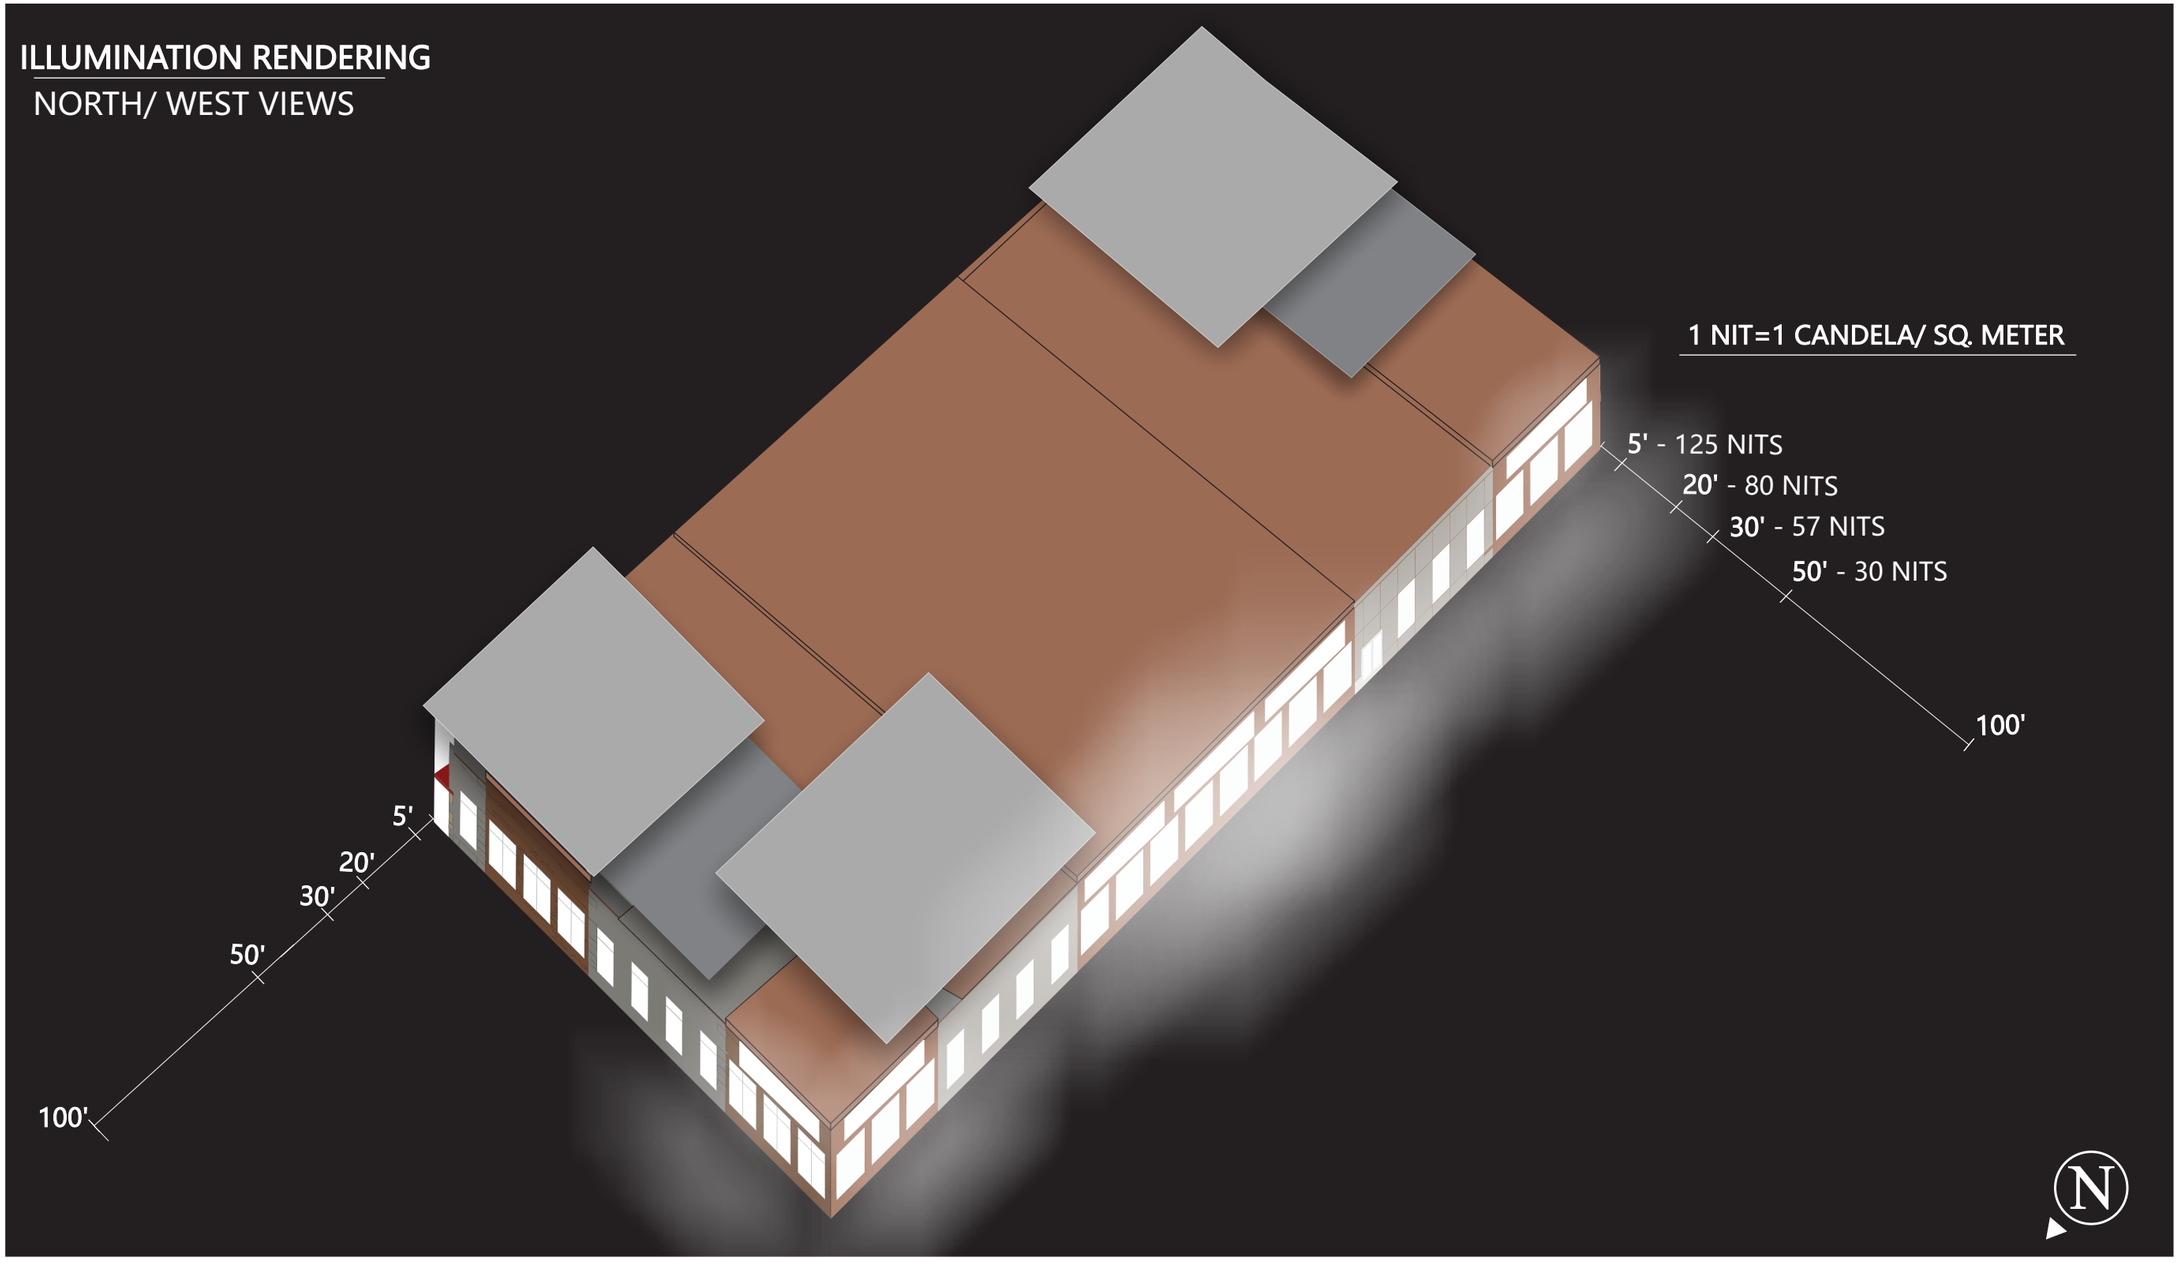

THIS DRAWING IS THE PROPERTY OF

schad tracy signs
The Sign of Quality

325 MINNESOTA AVE. N.
P.O. BOX 357
ORONOCO, MN 55960
PHONE / 507-367 -2631
FAX / 507-367-2633

1610 E. CLIFF RD.
BURNSVILLE, MN 55337
PHONE / 952-894-2421
FAX / 952-894-2748

These Drawings Are The Exclusive Property Of Schad Tracy Signs. They Represent chargeable time spent. They are submitted for your personal use under the agreement that the use of this design in its entirety or any part will not be reproduced, copied, lent or used for any purpose without written consent from Schad Tracy Signs.

Client:
FOLIAGE MEDICAL OFFICE BUILDING
FOLIAGE AVE & 150TH ST. W
APPLE VALLEY, MN

Date:
JAN. 26 2018

Drawing Number:
RB9057-02-18-16

Sales Person:
RICK B.

Scale:
0'-1/32"=1'-0"

Revisions:

	DATE:	DESCRIPTION:
1	00-00	NA
2	00-00	NA
3	00-00	NA
4	00-00	NA
5	00-00	NA
6	00-00	NA

Drawn by:
Austin Odom

CLIENT/LANDLORD APPROVAL
☐ APPROVED
☐ APPROVED AS NOTED
☐ REVISE AND RESUBMIT
Signature:
Title:
Date:

SIGNATURE ABOVE ACKNOWLEDGES THAT ALL SPECIFICATIONS AND DIMENSIONS ON THESE DRAWINGS ARE UNDERSTOOD AND CORRECT.

THIS IS AN ORIGINAL DRAWING PROVIDED AS PART OF A PLANNED PROJECT AND IS NOT TO BE EXHIBITED COPIED OR REPRODUCED WITHOUT THE WRITTEN PERMISSION OF SCHAD TRACY SIGNS OR IT'S AUTHORIZED AGENTS. ALL RIOGHTS RESERVED.

PRIMARY ELECTRICAL POWER TO SIGN TO BE BY OTHERS. ALL POWER TO BE 120 VOLT UNLESS OTHERWISE STATED.

ELECTRICAL TO USE U.L. LISTED COMPONENTS AND SHALL MEET ALL N.E.C. STANDARDS

SIGN MUST BE GROUNDED IN COMPLIANCE WITH ARTICLE 600 OF THE NATIONAL ELECTRIC CODE.