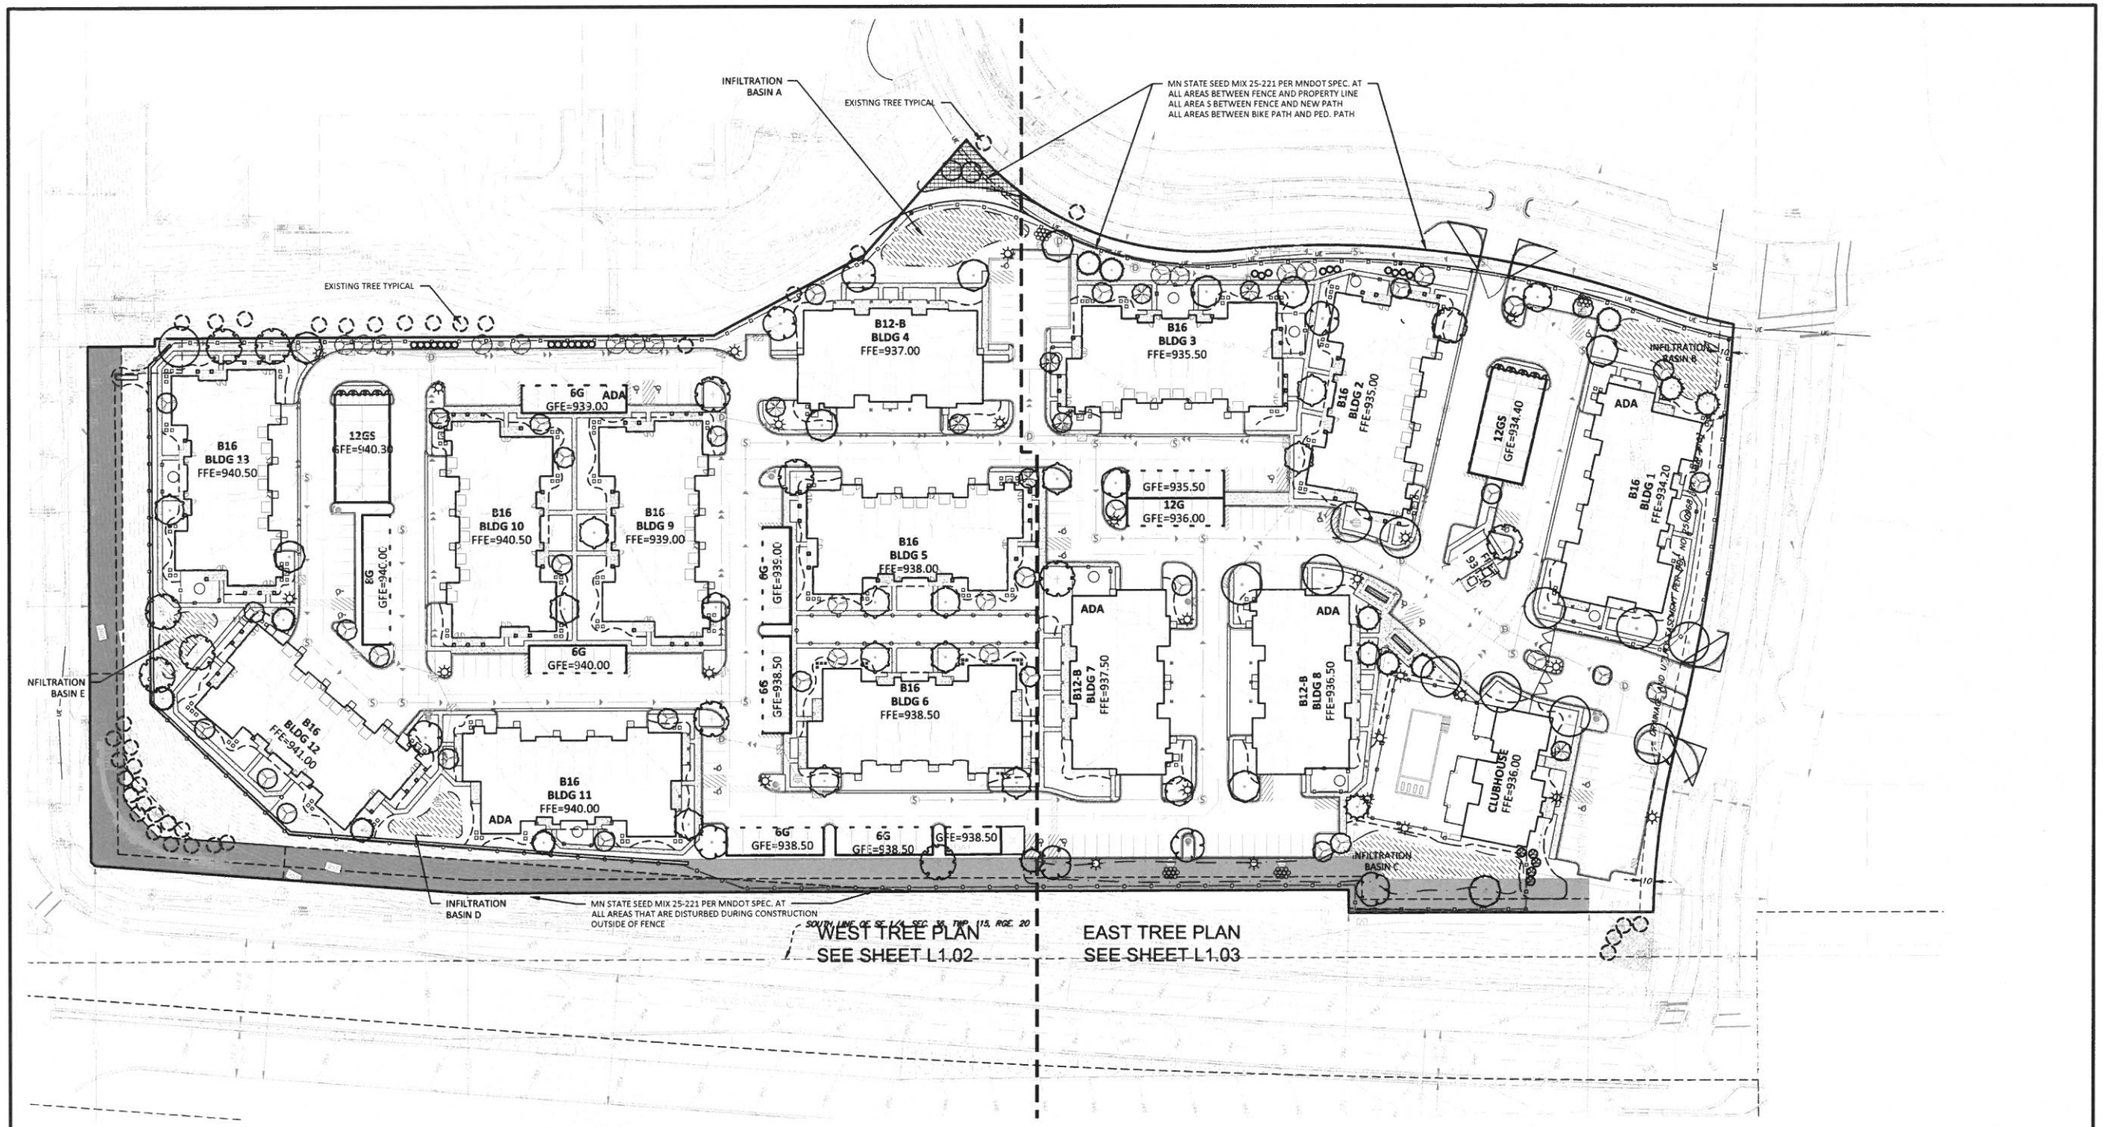


NOTES

GENERAL NOTES:

1. THE CONTRACTOR SHALL INSPECT THE SITE AND BECOME FAMILIAR WITH THE EXISTING CONDITIONS RELATING TO THE NATURE AND SCOPE OF THE WORK.
2. THE CONTRACTOR SHALL VERIFY PLAN LAYOUT AND BRING TO THE ATTENTION OF THE LANDSCAPE ARCHITECT DISCREPANCIES WHICH MAY COMPROMISE THE DESIGN OR INTENT OF THE LAYOUT.
3. THE CONTRACTOR SHALL BE RESPONSIBLE FOR COMPLYING WITH ALL APPLICABLE CODES, REGULATIONS, AND PERMITS GOVERNING THE WORK.
4. THE CONTRACTOR SHALL PROTECT EXISTING ROADS, CURBS/GUTTERS, TRAILS, TREES, LAWNS AND SITE ELEMENTS DURING CONSTRUCTION. DAMAGE TO SAME SHALL BE REPAIRED AND/OR REPLACED AT NO ADDITIONAL COST TO THE OWNER.
5. LOCATE AND VERIFY ALL UTILITIES, INCLUDING IRRIGATION LINES, WITH THE OWNER FOR PROPRIETARY UTILITIES AND GOPHER STATE ONE CALL 48 HOURS BEFORE DIGGING. CONTRACTOR SHALL BE RESPONSIBLE FOR THE PROTECTION AND REPAIR OF ANY DAMAGES TO SAME. NOTIFY THE LANDSCAPE ARCHITECT OF ANY CONFLICTS TO FACILITATE PLANT RELOCATION.
6. **THE LANDSCAPE CONTRACTOR SHALL COORDINATE THE PHASES OF CONSTRUCTION AND PLANTING INSTALLATION WITH OTHER CONTRACTORS WORKING ON SITE.**
7. THE CONTRACTOR SHALL REVIEW THE SITE FOR DEFICIENCIES IN SITE CONDITIONS WHICH MIGHT NEGATIVELY AFFECT PLANT ESTABLISHMENT, SURVIVAL OR WARRANTY. UNDESIRABLE SITE CONDITIONS SHALL BE BROUGHT TO THE ATTENTION OF THE LANDSCAPE ARCHITECT PRIOR TO BEGINNING OF WORK.
8. THE PLAN TAKES PRECEDENCE OVER THE LANDSCAPE LEGEND IF DISCREPANCIES EXIST. QUANTITIES SHOWN IN THE PLANTING SCHEDULE ARE FOR THE CONTRACTOR'S CONVENIENCE. CONTRACTOR TO VERIFY QUANTITIES SHOWN ON THE PLAN.
9. THE SPECIFICATIONS TAKE PRECEDENCE OVER THE PLANTING NOTES AND GENERAL NOTES.
10. EXISTING TREES AND SHRUBS TO REMAIN SHALL BE PROTECTED TO THE DRIP LINE FROM ALL CONSTRUCTION TRAFFIC, STORAGE OF MATERIALS ETC. WITH 4' HT. ORANGE PLASTIC SAFETY FENCING ADEQUATELY SUPPORTED BY STEEL FENCE POSTS 6' O.C. MAXIMUM SPACING.
11. LONG-TERM STORAGE OF MATERIALS OR SUPPLIES ON-SITE WILL NOT BE ALLOWED.
12. CONTRACTOR SHALL REQUEST IN WRITING, A FINAL ACCEPTANCE INSPECTION.

PLANTING NOTES:

1. NO PLANTS SHALL BE INSTALLED UNTIL FINAL GRADING AND CONSTRUCTION HAS BEEN COMPLETED IN THE IMMEDIATE AREA.
2. A GRANULAR PRE-EMERGENT HERBICIDE SHALL BE APPLIED TO ALL PLANT BEDS AT THE MANUFACTURERS RECOMMENDED RATE PRIOR TO PLANT INSTALLATION.
3. ALL PLANTING STOCK SHALL CONFORM TO THE "AMERICAN STANDARD FOR NURSERY STOCK," ANSI-Z60, LATEST EDITION, OF THE AMERICAN ASSOCIATION OF NURSERYMEN, INC. AND SHALL CONSTITUTE MINIMUM QUALITY REQUIREMENTS FOR PLANT MATERIALS.
4. OVERSTORY TREES SHALL BEGIN BRANCHING NO LOWER THAN 6' ABOVE PAVED SURFACES.
5. ALL PLANTS MUST BE HEALTHY, VIGOROUS MATERIAL, FREE OF PESTS AND DISEASE AND BE CONTAINER GROWN OR BALLED AND BURLAPPED AS INDICATED IN THE LANDSCAPE LEGEND.
6. PLANT MATERIALS TO BE INSTALLED PER PLANTING DETAILS.
7. ALL TREES MUST BE STRAIGHT TRUNKED AND FULL HEADED AND MEET ALL REQUIREMENTS SPECIFIED.
8. THE LANDSCAPE ARCHITECT RESERVES THE RIGHT TO REJECT ANY PLANTS WHICH ARE DEEMED UNSATISFACTORY BEFORE, DURING, OR AFTER INSTALLATION.
9. NO SUBSTITUTIONS OF PLANT MATERIAL SHALL BE ACCEPTED UNLESS APPROVED IN WRITING BY THE LANDSCAPE ARCHITECT.
10. ALL PLANT MATERIAL QUANTITIES, SHAPES OF BEDS AND LOCATIONS SHOWN ARE APPROXIMATE. CONTRACTOR SHALL BE RESPONSIBLE FOR COMPLETE COVERAGE OF ALL PLANTING BEDS AT SPACING SHOWN AND ADJUSTED TO CONFORM TO THE EXACT CONDITIONS OF THE SITE. THE LANDSCAPE ARCHITECT SHALL APPROVE THE STAKING LOCATION OF ALL PLANT MATERIALS PRIOR TO INSTALLATION.
11. ALL PLANTING AREAS MUST BE COMPLETELY MULCHED AS SPECIFIED.
12. MULCH: SHREDDED HARDWOOD MULCH, CLEAN AND FREE OF NOXIOUS WEEDS OR OTHER DELETERIOUS MATERIAL. IN ALL MASS PLANTING BEDS AND FOR TREES, UNLESS INDICATED AS ROCK MULCH ON DRAWINGS. SUBMIT SAMPLE TO LANDSCAPE ARCHITECT PRIOR TO DELIVERY ON-SITE FOR APPROVAL. DELIVER MULCH ON DAY OF INSTALLATION. USE 4" FOR SHRUB BEDS, AND 3" FOR PERENNIAL/GROUND COVER BEDS, UNLESS OTHERWISE DIRECTED.
13. THE CONTRACTOR SHALL BE RESPONSIBLE FOR ALL MULCHES AND PLANTING SOIL QUANTITIES TO COMPLETE THE WORK SHOWN ON THE PLAN.
14. USE ANTI-DESICCANT (WILTPRUF OR APPROVED EQUAL) ON DECIDUOUS PLANTS MOVED IN LEAF AND FOR EVERGREENS MOVED ANYTIME. APPLY AS PER MANUFACTURER'S INSTRUCTION. ALL EVERGREENS SHALL BE SPRAYED IN THE LATE FALL FOR WINTER PROTECTION DURING WARRANTY PERIOD.
14. PLANTING SOIL FOR TREES, SHRUBS AND GROUND COVERS: FERTILE FRIABLE LOAM CONTAINING A LIBERAL AMOUNT (4% MIN.) OF HUMUS AND CAPABLE OF SUSTAINING VIGOROUS PLANT GROWTH. IT SHALL COMPLY WITH MNDOT SPECIFICATION 3877 TYPE B SELECT TOPSOIL. MIXTURE SHALL BE FREE FROM HARDPACK SUBSOIL, STONES, CHEMICALS, NOXIOUS WEEDS, ETC. SOIL MIXTURE SHALL HAVE A PH BETWEEN 6.1 AND 7.5 AND 10-0-10 FERTILIZER AT THE RATE OF 3 POUNDS PER CUBIC YARD. IN PLANTING BEDS INCORPORATE THIS MIXTURE THROUGHOUT THE ENTIRE BED IN A 6" LAYER AND ROTO-TILLING IT INTO THE TOP 12" OF SOIL AT A 1:1 RATIO.ANY PLANT STOCK NOT PLANTED ON DAY OF DELIVERY SHALL BE HEELED IN AND WATERED UNTIL INSTALLATION. PLANTS NOT MAINTAINED IN THIS MANNER WILL BE REJECTED.
15. ALL PLANTS SHALL BE GUARANTEED FOR TWO COMPLETE GROWING SEASONS (APRIL 1 - NOVEMBER 1), UNLESS OTHERWISE SPECIFIED. THE GUARANTEE SHALL COVER THE FULL COST OF REPLACEMENT INCLUDING LABOR AND PLANTS.
16. CONTRACTOR SHALL NOTIFY THE LANDSCAPE ARCHITECT AT LEAST 3 DAYS PRIOR TO PLANNED DELIVERY. THE CONTRACTOR SHALL NOTIFY THE LANDSCAPE ARCHITECT AT LEAST 24 HOURS IN ADVANCE OF BEGINNING PLANT INSTALLATION.
17. SEASONS/TIME OF PLANTING AND SEEDING: NOTE: THE CONTRACTOR MAY ELECT TO PLANT IN OFF-SEASONS ENTIRELY AT HIS/HER RISK. DECIDUOUS

17.1.	POTTED PLANTS:	4/1 - 6/1; 9/21 - 11/1
17.2.	DECIDUOUS /B&B:	4/1 - 6/1; 9/21 - 11/1
17.3.	EVERGREEN POTTED PLANTS:	4/1 - 6/1; 9/21-11/1
17.4.	EVERGREEN B&B:	4/1 - 5/1; 9/21 - 11/1
17.5.	TURF/LAWN SEEDING:	4/1 - 6/1; 7/20 - 9/20
17.6.	NATIVE MIX SEEDING:	4/1 - 7/20; 9/20-10/20

18. MAINTENANCE SHALL BEGIN IMMEDIATELY AFTER EACH PORTION OF THE WORK IS IN PLACE. PLANT MATERIAL SHALL BE PROTECTED AND MAINTAINED UNTIL THE INSTALLATION OF THE PLANTS IS COMPLETE, INSPECTION HAS BEEN MADE, AND PLANTINGS ARE ACCEPTED EXCLUSIVE OF THE GUARANTEE. MAINTENANCE SHALL INCLUDE WATERING, CULTIVATING, MULCHING, REMOVAL OF DEAD MATERIALS, RE-SETTING PLANTS TO PROPER GRADE AND KEEPING PLANTS IN A PLUMB POSITION. AFTER ACCEPTANCE, THE OWNER SHALL ASSUME MAINTENANCE RESPONSIBILITIES. HOWEVER, THE CONTRACTOR SHALL CONTINUE TO BE RESPONSIBLE FOR KEEPING THE TREES PLUMB THROUGHOUT THE GUARANTEE PERIOD.
19. ANY PLANT MATERIAL WHICH DIES, TURNS BROWN, OR DEFOLIATES (PRIOR TO TOTAL ACCEPTANCE OF THE WORK) SHALL BE PROMPTLY REMOVED FROM THE SITE AND REPLACED WITH MATERIAL OF THE SAME SPECIES, QUANTITY, AND SIZE AND MEETING ALL LANDSCAPE LEGEND SPECIFICATIONS.
20. WATERING: MAINTAIN A WATERING SCHEDULE WHICH WILL THOROUGHLY WATER ALL PLANTS ONCE A WEEK. IN EXTREMELY HOT, DRY WEATHER, WATER MORE OFTEN AS REQUIRED BY INDICATIONS OF HEAT STRESS SUCH AS WILTING LEAVES. CHECK MOISTURE UNDER MULCH PRIOR TO WATERING TO DETERMINE NEED. CONTRACTOR SHALL MAKE THE NECESSARY ARRANGEMENTS FOR WATER.

TURF NOTES:

TURF ESTABLISHMENT SHALL BE ACCOMPLISHED IN ACCORDANCE WITH THE PROVISIONS OF THE MNDOT 2105 AND 2575 EXCEPT AS MODIFIED BELOW.

1. ALL AREAS TO RECEIVE SOD SHALL ALSO RECEIVE 4" OF TOPSOIL PRIOR TO INSTALLING SOD. TOPSOIL SHALL BE FREE OF TREE ROOTS, STUMPS, BUILDING MATERIAL, AND TRASH, AND SHALL BE FREE OF STONES LARGER THAN 1 ½" INCHES IN ANY DIMENSION.
2. WHERE SOD ABUTS PAVED SURFACES, FINISHED GRADE OF SOD/SEED SHALL BE HELD 1" BELOW SURFACE ELEVATION OF TRAIL, SLAB, CURB, ETC.
3. SOD SHALL BE LAID PARALLEL TO THE CONTOURS AND SHALL HAVE STAGGERED JOINTS. ON SLOPES STEEPER THAN 3:1 OR IN DRAINAGE SWALES, SOD SHALL BE STAKED SECURELY.
4. TURF ON ALL OTHER AREAS DISTURBED BY CONSTRUCTION SHALL BE RESTORED BY SEEDING, MULCHING AND FERTILIZING. SEED MIXTURE NO.25-121 (FORMERLY MnDOT 240) WILL BE PLACED AT THE RATE OF 70 POUNDS PER ACRE.
5. ALL DISTURBED AREAS TO BE TURF SEEDED, ARE TO RECEIVE 4" TOP SOIL, SEED, MULCH, AND WATER UNTIL A HEALTHY STAND OF GRASS IS OBTAINED. FOR SLOPES STEEPER THAN 3:1 OR IN DRAINAGE SWALES INSTALL EROSION CONTROL BLANKET.
6. ALL DISTURBED AREAS TO RECEIVE NATIVE SEED, ARE TO RECEIVE PLANTING SOIL, SEED, MULCH, AND WATER UNTIL A HEALTHY STAND OF GRASS IS OBTAINED. FOR SLOPES STEEPER THAN 3:1 OR IN DRAINAGE SWALES INSTALL EROSION CONTROL BLANKET.

IRRIGATION NOTES:

1. IRRIGATION SYSTEM TO BE DESIGN/BUILD. CONTRACTOR TO SUBMIT SHOP DRAWINGS FOR APPROVAL OF SYSTEM LAYOUT PRIOR TO INSTALLATION.
2. ALL SOD TO RECEIVE SPRAY OR ROTOR IRRIGATION HEADS WITH MINIMUM DESIGN OF 1" IRRIGATION PER WEEK.
3. ALL PLANT BEDS TO RECEIVE DRIP LINE IRRIGATION , WITH A MINIMUM DESIGN OF .25" IRRIGATION PER WEEK.
4. CONTRACTOR TO INSTALL A TOTAL OF 4 QUICK COUPLERS AT THE CORNERS OF THE PROPERTY. A 2.5" TYPE K SOURCE PIPE IS PROVIDED BY MECHANICAL.

NORTH

0 50 100
SCALE IN FEET

Mar 09, 2018 - 1:58pm - User:jwevenberg L:\PROJECTS\21034\CADD\Civil\Sheets\21034-L1-Tree.dwg

Sambatek
www.sambatek.com
12800 Whitewater Drive, Suite 300
Minnetonka, MN 55343
763.476.6010 telephone
763.476.8532 facsimile
Engineering | Surveying | Planning | Environmental

Client
CONTINENTAL 432 FUND, LLC
W134 EXECUTIVE PKWY
MENOMONEE FALLS, WI 53051

Project
SPRINGS AT COBBLESTONE LAKE

Location
APPLE VALLEY, MN
PILOT KNOB ROAD & 160TH STREET

Certification
I hereby certify that this survey, plan or report was prepared by me or under my direct supervision and that I am a duly Licensed LANDSCAPE ARCHITECT under the laws of the State of Minnesota.

William L. Delaney
Registration No. 40252 Date: 01/16/2018

This certification is not valid unless wet signed in blue ink. If applicable, contact us for a wet signed copy of this survey which is available upon request at Sambatek, Minnetonka, MN office.

Summary
Designed: GDA Drawn: JMW
Approved: MCA Book / Page:
Phase: PRELIMINARY Initial Issued: 01/16/2018


Revision History

No.	Date	By	Submittal / Revision
	03/09/18	JMW	City Comments/Client Site Revisions

Sheet Title
OVERALL TREE PLAN

Sheet No. Revision
L1.01

Project No. 21034

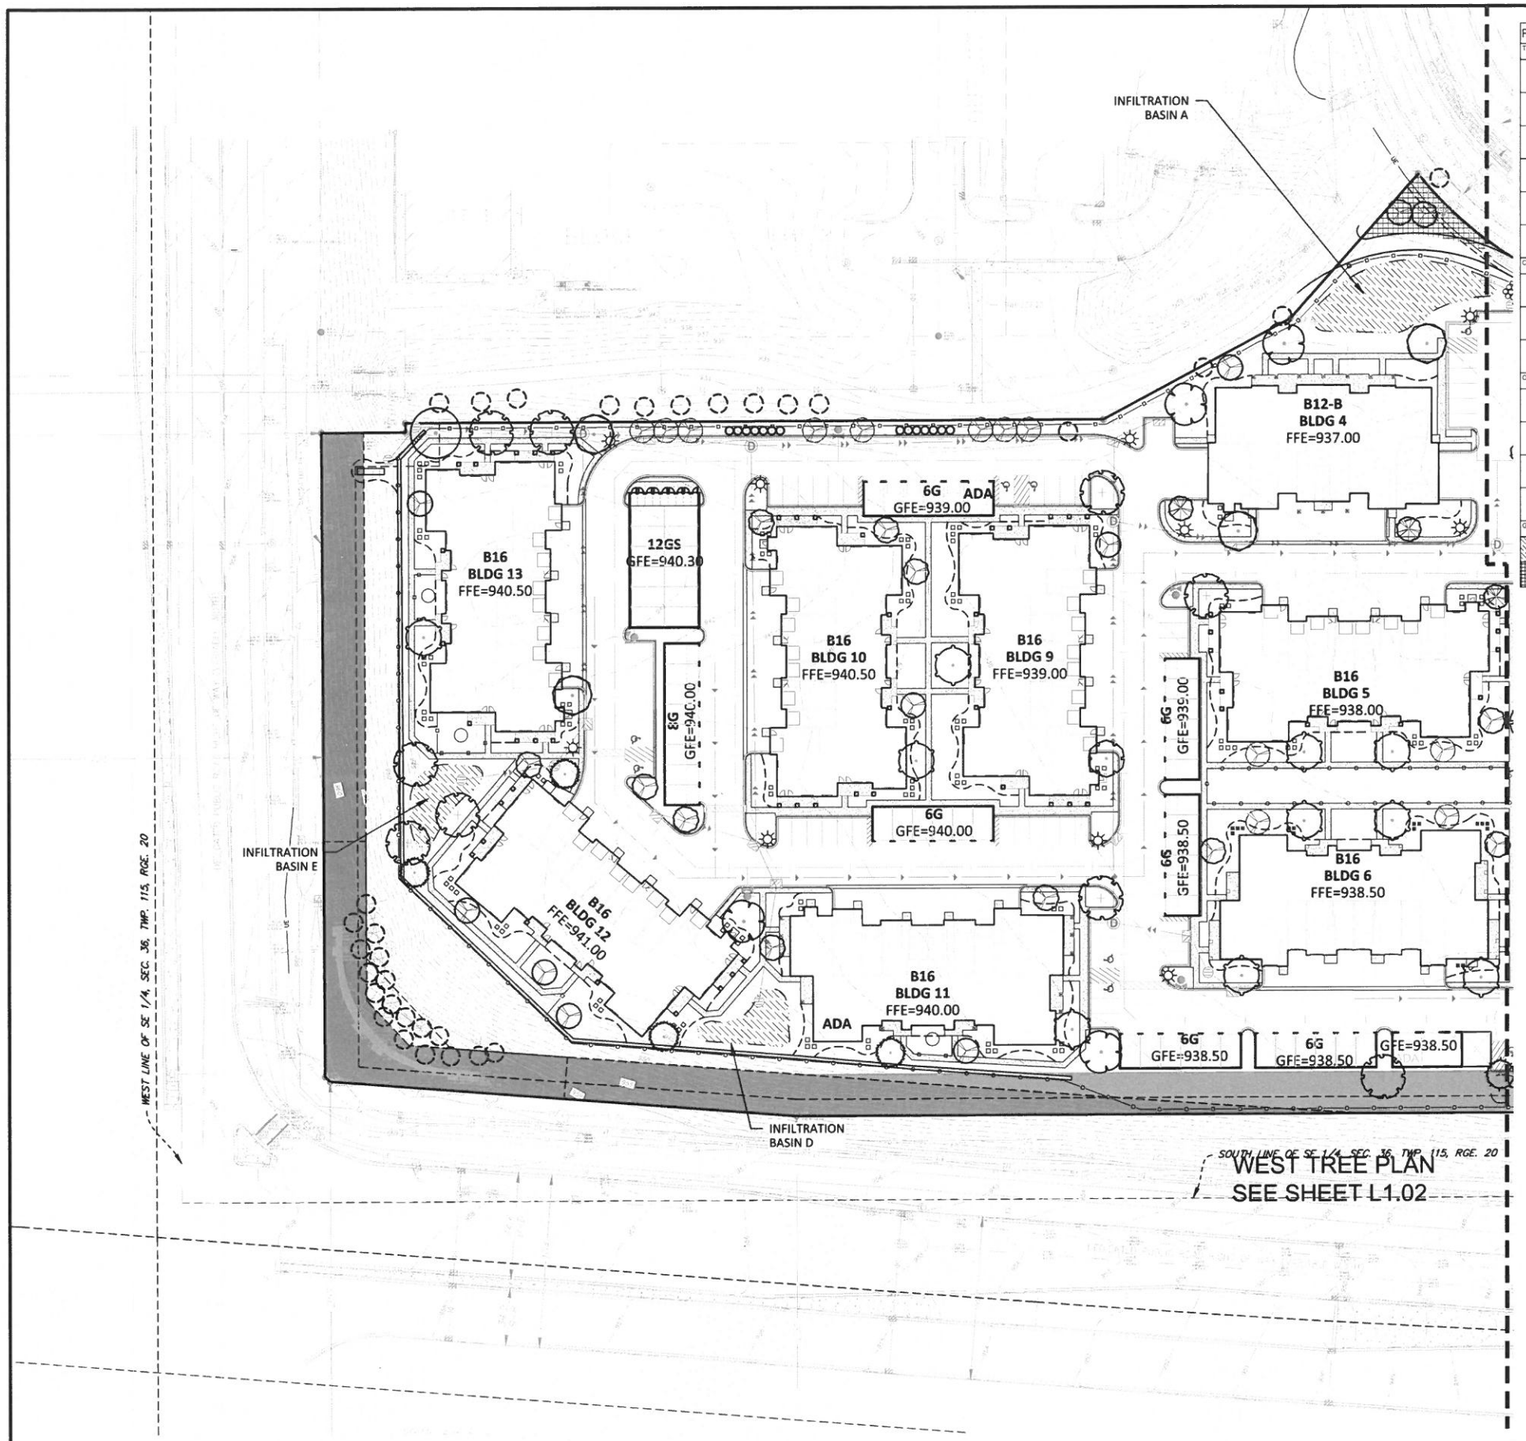


PLANT SCHEDULE WEST TREE

TREES	CODE	BOTANICAL NAME / COMMON NAME	CONT	CAL	SIZE	QTY
	SG	Acer freemanii 'Sienna Glen' / Sienna Glen Maple	B & B	2.5"Cal		1
	HB	Celtis occidentalis / Common Hackberry	B & B	2.5"Cal		4
	IH	Gleditsia triacanthos 'Imperial' / Imperial Honeylocust	B & B	2.5"Cal		10
	KC	Gymnocladus dioica 'Espresso' / Kentucky Coffeetree	B & B	2.5"Cal		1
	SO	Quercus bicolor / Swamp White Oak	B & B	2.5"Cal		9
	PE	Ulmus americana 'Princeton' / American Elm	B & B	2.5"Cal		4
CONIFERS	CODE	BOTANICAL NAME / COMMON NAME	CONT	CAL	SIZE	QTY
	NS	Picea abies / Norway Spruce	B & B		6'	1
	WP	Pinus strobus / White Pine	B & B		6'	4
	TT	Thuja occidentalis 'Techny' / Techny Arborvitae	B & B			14
ORN. TREES	CODE	BOTANICAL NAME / COMMON NAME	CONT	CAL	SIZE	QTY
	SB	Amelanchier canadensis 'Autumn Brilliance' / Autumn Brilliance Serviceberry	B & B	2"Cal		13
	PF	Malus x 'Prairifire' / Prairifire Crab Apple	B & B	2"Cal		3
	SS	Malus x 'Spring Snow' / Spring Snow Crab Apple	B & B	2"Cal		8
	JL	Syringa reticulata / Japanese Tree Lilac	B & B	2"Cal		12
GROUND COVERS	BOTANICAL NAME / COMMON NAME	QTY				
	Turf Seed MN 33-261 / Infiltration Pond Mix	6,426 sf				
	Turf Seed MN 35-221 / Native Prairie - short	1,343 sf				

LANDSCAPE LEGEND

1. DARK CHOCOLATE SHREDDED HARDWOOD MULCH TO BE USED IN PLANTING BEDS AND AROUND BUILDINGS
2. SOD
3. MN STATE SEED MIX TBD DEPENDING ON SOILS
4. ——— STEEL EDGER
5. X

NOTE
CONTRACTOR SHALL MAINTAIN TREES IN A PLUMB POSITION THROUGHOUT THE WARRANTY PERIOD. IF STAKING IS REQUIRED BY SITE CONDITIONS, CONTRACTOR TO USE 2 OR 3 STAKE METHOD WITH 1" WEBBING AROUND TRUNK OF THREE (NO WIRE OR CABLING TO BE USED)
WRAP TREE TRUNKS ONLY UPON APPROVAL BY LANDSCAPE ARCHITECT

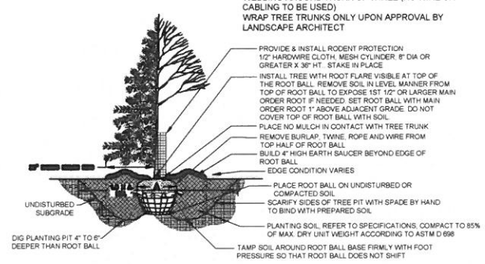

1 TREE PLANTING DETAIL

NTS

NORTH

0 40 80

SCALE IN FEET

Mar 09, 2018 - 1:56pm - User:jwevenberg L:\PROJECTS\21034\CAD\Civil\Sheets\21034-L1-Tree.dwg

Sambatek
www.sambatek.com
12800 Whitewater Drive, Suite 300
Minnetonka, MN 55343
763.476.6010 telephone
763.476.8532 facsimile
Engineering | Surveying | Planning | Environmental

Client

CONTINENTAL 432 FUND, LLC

W134 EXECUTIVE PKWY
MENOMONEE FALLS, WI 53051

Project

SPRINGS AT COBBLESTONE LAKE

Location

APPLE VALLEY, MN

PILOT KNOB ROAD & 160TH STREET

Certification

I hereby certify that this survey, plan or report was prepared by me or under my direct supervision and that I am a duly Licensed LANDSCAPE ARCHITECT under the laws of the State of Minnesota.

William L. Delaney
Registration No. 40252 Date: 01/16/2018

This certification is not valid unless wet signed in blue ink. If applicable, contact us for a wet signed copy of this survey which is available upon request at Sambatek, Minnetonka, MN office.

Summary

Designed: GDA Drawn: JMW
Approved: MCA Book / Page:
Phase: PRELIMINARY Initial Issued: 01/16/2018


Revision History

No.	Date	By	Submittal / Revision
	03/09/18	JMW	City Comments/Client Site Revisions

Sheet Title
WEST TREE PLAN

Sheet No. Revision
L1.02

Project No. 21034

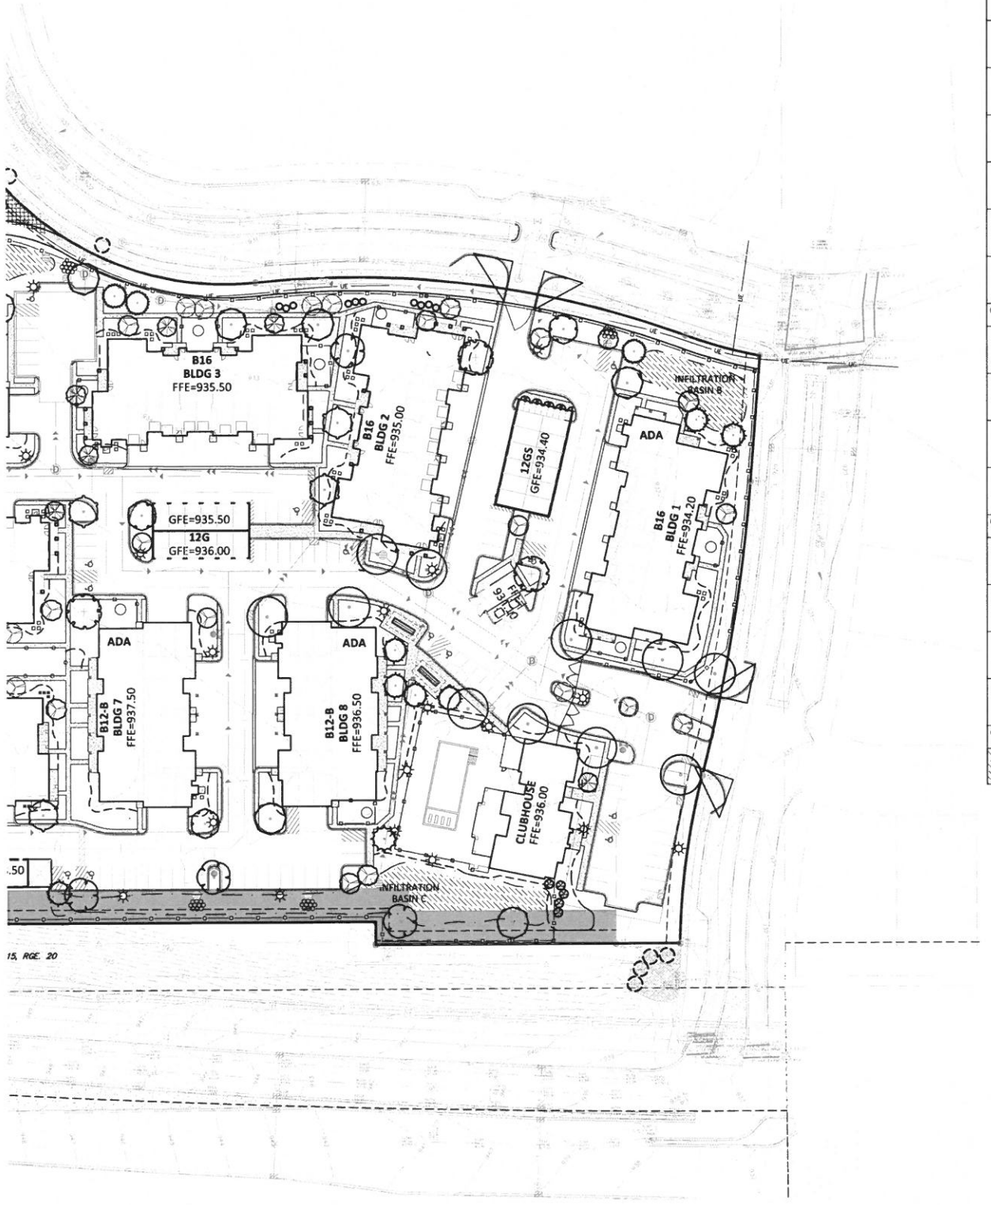


PLANT SCHEDULE EAST TREE

TREES	CODE	BOTANICAL NAME / COMMON NAME	CONT	CAL	SIZE	QTY
	SG	Acer freemanii `Sienna Glen` / Sienna Glen Maple	B & B	2.5"Cal		11
	DP	Betula platyphylla `Fargo` TM / Dakota Pinnacle Birch	B & B	2"Cal		5
	HB	Celtis occidentalis / Common Hackberry	B & B	2.5"Cal		4
	IH	Gleditsia triacanthos `Imperial` / Imperial Honeylocust	B & B	2.5"Cal		3
	KC	Gymnocladus dioica `Espresso` / Kentucky Coffeetree	B & B	2.5"Cal		3
	SO	Quercus bicolor / Swamp White Oak	B & B	2.5"Cal		3
	PE	Ulmus americana `Princeton` / American Elm	B & B	2.5"Cal		6
CONIFERS	CODE	BOTANICAL NAME / COMMON NAME	CONT	CAL	SIZE	QTY
	NS	Picea abies / Norway Spruce	B & B		6`	6
	BS	Picea glauca densata / Black Hills Spruce	B & B		6`	1
	WP	Pinus strobus / White Pine	B & B		6`	3
	TT	Thuja occidentalis `Techny` / Techny Arborvitae	B & B			10
ORN. TREES	CODE	BOTANICAL NAME / COMMON NAME	CONT	CAL	SIZE	QTY
	SB	Amelanchier canadensis `Autumn Brilliance` / Autumn Brilliance Serviceberry	B & B	2"Cal		8
	PF	Malus x `Prairifire` / Prairifire Crab Apple	B & B	2"Cal		5
	SS	Malus x `Spring Snow` / Spring Snow Crab Apple	B & B	2"Cal		4
	JL	Syringa reticulata / Japanese Tree Lilac	B & B	2"Cal		7
GROUND COVERS	BOTANICAL NAME / COMMON NAME	QTY				
	Turf Seed MN 33-261 / Infiltration Pond Mix	9,216 sf				

LANDSCAPE LEGEND

1. DARK CHOCOLATE SHREDDED HARDWOOD MULCH TO BE USED IN PLANTING BEDS AND AROUND BUILDINGS
2. SOD
3. MN STATE SEED MIX TBD DEPENDING ON SOILS
4. ——— STEEL EDGER
5. X

NOTE:
CONTRACTOR SHALL MAINTAIN TREES IN A PLUMB POSITION THROUGHOUT THE WARRANTY PERIOD. IF STAKING IS REQUIRED BY SITE CONDITIONS, CONTRACTOR TO USE 2 OR 3 STAKE METHOD WITH 1" WEBBING AROUND TRUNK OF THREE (NO WIRE OR CABLING TO BE USED)
WRAP TREE TRUNKS ONLY UPON APPROVAL BY LANDSCAPE ARCHITECT

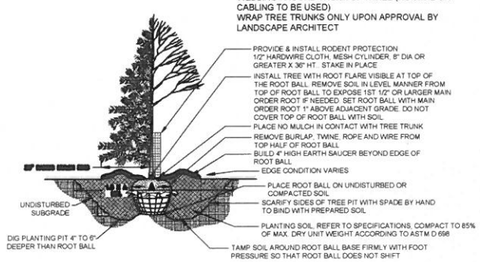

1 TREE PLANTING DETAIL
NTS

NORTH
0 50 100
SCALE IN FEET

Mar 09, 2018 - 1:58pm - User:jweyenberg L:\PROJECTS\21034\CAD\Civil\Sheets\21034-L1-Tree.dwg

Sambatek
www.sambatek.com
12800 Whitewater Drive, Suite 300
Minnetonka, MN 55343
763.476.6010 telephone
763.476.8532 facsimile
Engineering | Surveying | Planning | Environmental

Client
CONTINENTAL 432 FUND, LLC

W134 EXECUTIVE PKWY
MENOMONEE FALLS, WI 53051

Project
SPRINGS AT COBBLESTONE LAKE

Location
APPLE VALLEY, MN
PILOT KNOB ROAD & 160TH STREET

Certification
I hereby certify that this survey, plan or report was prepared by me or under my direct supervision and that I am a duly Licensed LANDSCAPE ARCHITECT under the laws of the State of Minnesota.

William L. Delaney
Registration No. 40252 Date: 01/16/2018
This certification is not valid unless wet signed in blue ink. If applicable, contact us for a wet signed copy of this survey which is available upon request at Sambatek, Minnetonka, MN office.

Summary
Designed: GDA Drawn: JMW
Approved: MCA Book / Page:
Phase: PRELIMINARY Initial Issued: 01/16/2018


Revision History


No.	Date	By	Submittal / Revision
	03/09/18	JMW	City Comments/Client Site Revisions

Sheet Title
EAST TREE PLAN

Sheet No. Revision
L1.03


Project No. 21034

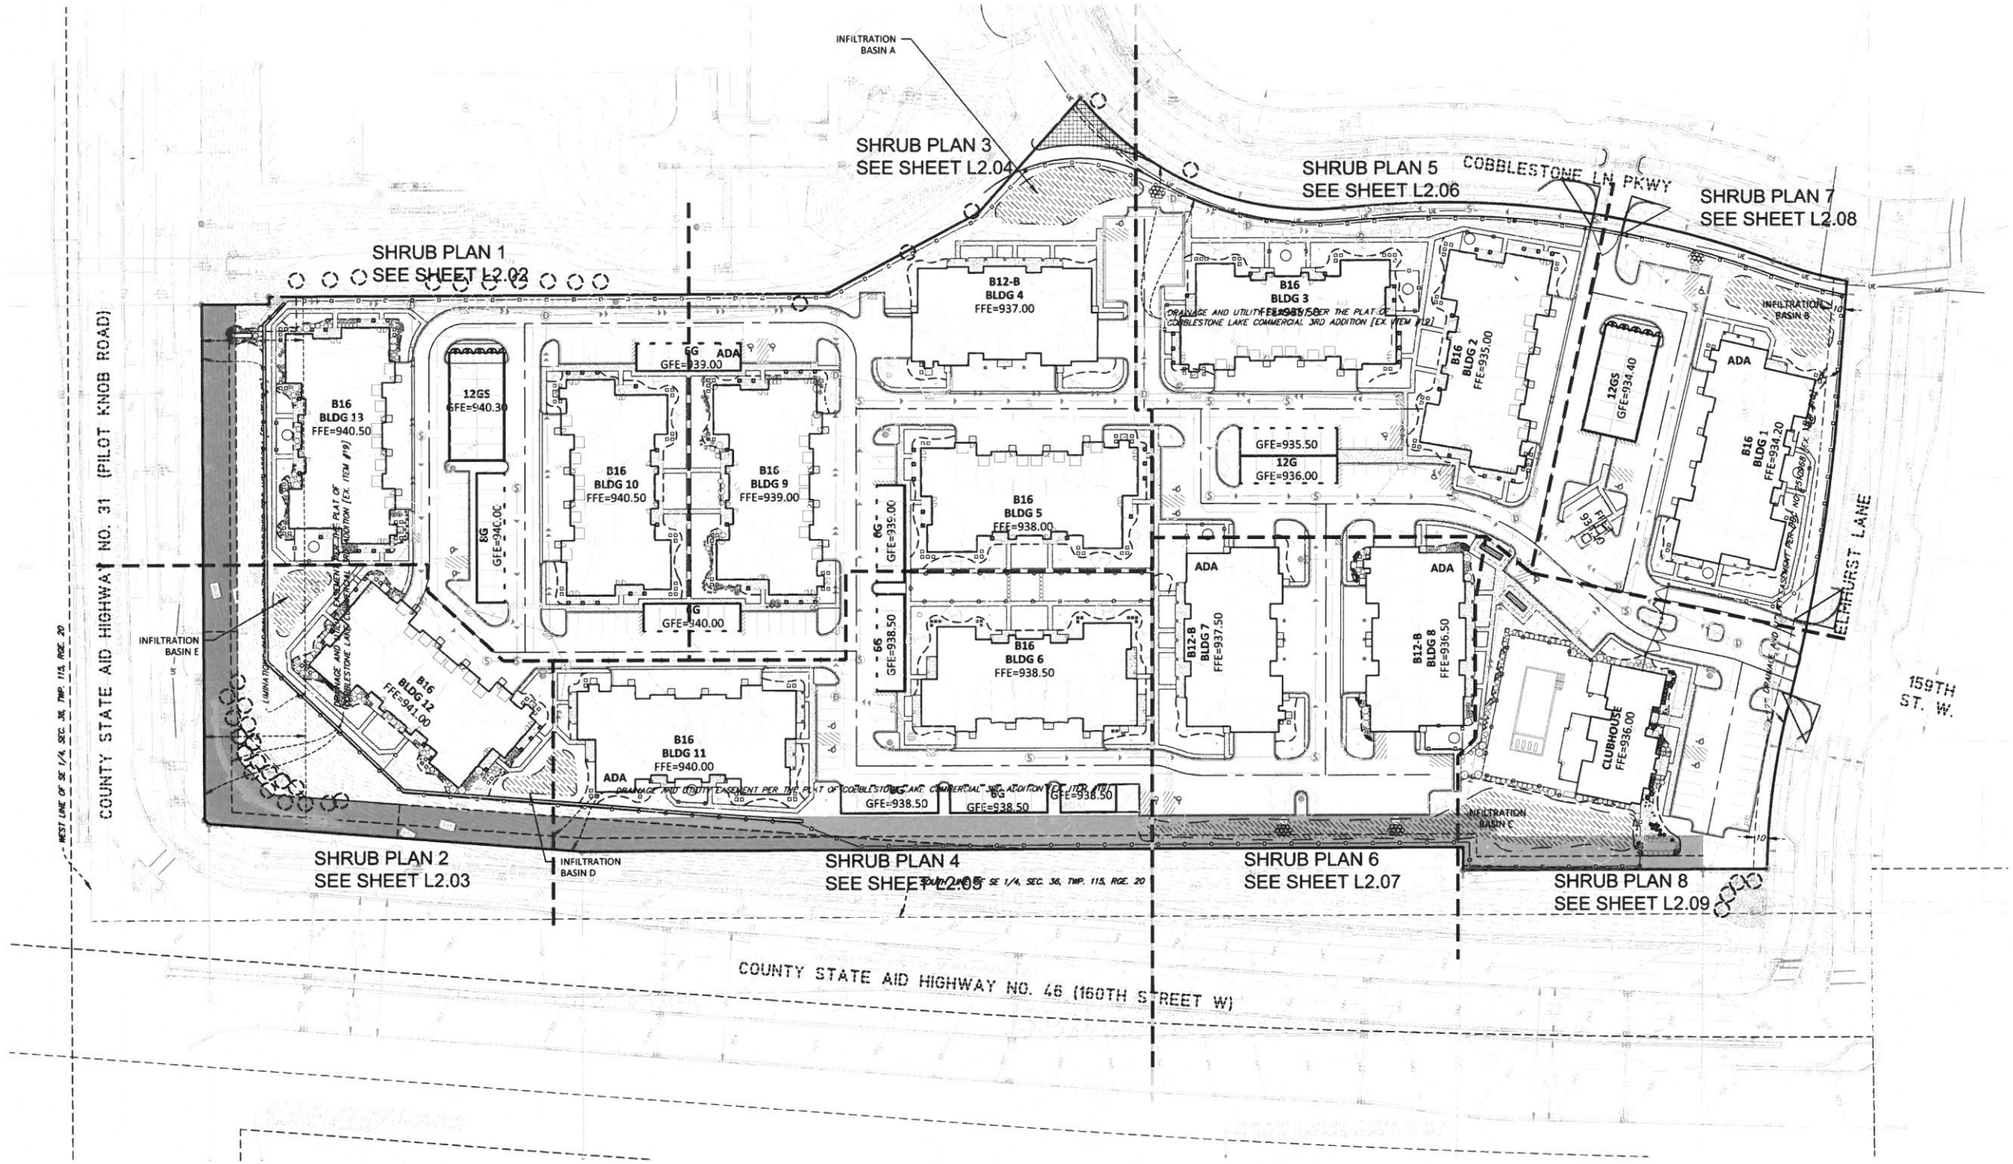

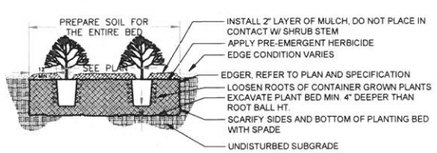

2 SHRUB PLANTING DETAIL2

NTS

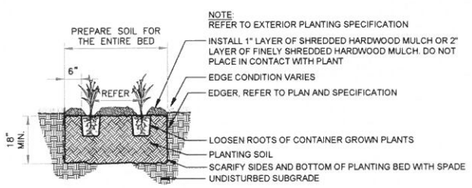

3 PERENNIAL PLANTING DETAIL

NTS

SHRUB PLANTINGS PER PLANTING PLAN EXAMPLE	
BUILDING 16 FOOTPRINT	SEE SHEET L2.02
BUILDING 12 FOOTPRINT	SEE SHEET L2.07
CLUBHOUSE	SEE SHEET L2.09

REMAINING PLANTING PLAN ENLARGEMENTS WILL BE SHOWN ON FUTURE SUBMITTALS

NORTH

0 50 100

SCALE IN FEET

Mar 09, 2018 - 1:58pm - User:jwevenberg L:\PROJECTS\21034\CAD\CivilSheets\21034-L2-Shrub.dwg

Sambatek
www.sambatek.com
12800 Whitewater Drive, Suite 300
Minnetonka, MN 55343
763.476.6010 telephone
763.476.8532 facsimile
Engineering | Surveying | Planning | Environmental

Client

CONTINENTAL 432 FUND, LLC

W134 EXECUTIVE PKWY
MENOMONEE FALLS, WI 53051

Project

SPRINGS AT COBBLESTONE LAKE

Location

APPLE VALLEY, MN

PILOT KNOB ROAD & 160TH STREET

Certification

I hereby certify that this survey, plan or report was prepared by me or under my direct supervision and that I am a duly Licensed LANDSCAPE ARCHITECT under the laws of the State of Minnesota.

William L. Delaney
Registration No. 40252 Date: 01/16/2018

This certification is not valid unless wet signed in blue ink. If applicable, contact us for a wet signed copy of this survey which is available upon request at Sambatek, Minnetonka, MN office.

Summary

Designed: GDA Drawn: JMW
Approved: MCA Book / Page:
Phase: PRELIMINARY Initial Issued: 01/16/2018

Revision History

No.	Date	By	Submittal / Revision
	03/09/18	JMW	City Comments/Client Site Revisions


Sheet Title

SHRUB OVERALL

Sheet No. Revision

L2.01

Project No. 21034

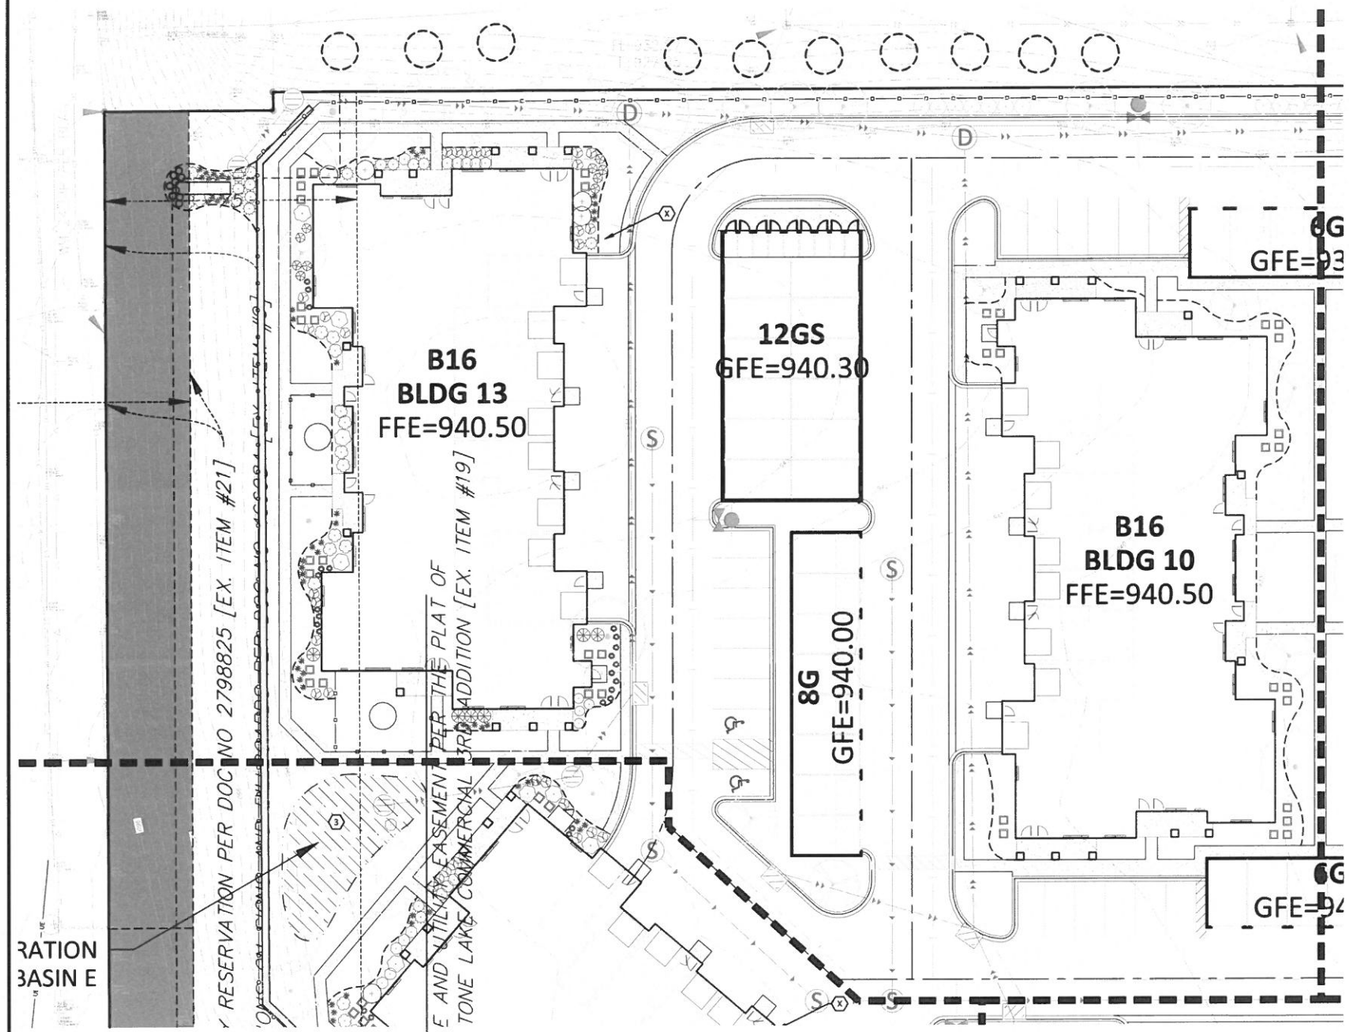

PLANT SCHEDULE SHRUB AREA 1				
SHRUBS	CODE	BOTANICAL NAME / COMMON NAME	CONT	QTY
	CP	Berberis thunbergii `Crimson Pygmy` / Crimson Pygmy Barberry	5 gal	10
	CE	Euonymus alatus `Compactus` / Compact Burning Bush	5 gal	3
	LH	Hydrangea paniculata `Jane` / Little Lime Hydrangea	5 gal	4
	MJ	Juniperus chinensis `Mint Julep` / Mint Julep Juniper	5 gal	7
	BJ	Juniperus sabina `Broadmoor` / Broadmoor Juniper	5 gal	5
	GL	Rhus aromatica `Gro-Low` / Gro-Low Fragrant Sumac	5 gal	11
	TS	Spiraea betulifolia `Tor` / Birchleaf Spirea	5 gal	6
	SA	Spiraea x bumalda `Anthony Waterer` / Anthony Waterer Spiraea	5 gal	20
	VB	Viburnum trilobum `Bailey Compact` / Bailey's Compact American Cranberry Bush	5 gal	3
GRASSES	CODE	BOTANICAL NAME / COMMON NAME	CONT	QTY
	KFG	Calamagrostis x acutiflora `Karl Foerster` / Feather Reed Grass	1 gal	13
PERENNIALS	CODE	BOTANICAL NAME / COMMON NAME	CONT	QTY
	BDL	Hemerocallis x `Baja` / Baja Daylily	1 gal	20

LANDSCAPE LEGEND

1. DARK CHOCOLATE SHREDDED HARDWOOD MULCH TO BE USED IN PLANTING BEDS AND AROUND BUILDINGS
2. SOD
3. MN STATE SEED MIX 33-261
4. ———— STEEL EDGER
5. X

NORTH

0 20 40
SCALE IN FEET

Sambatek
www.sambatek.com
12800 Whitewater Drive, Suite 300
Minnetonka, MN 55343
763.476.6010 telephone
763.476.8532 facsimile
Engineering | Surveying | Planning | Environmental

Client
CONTINENTAL 432 FUND, LLC

W134 EXECUTIVE PKWY
MENOMONEE FALLS, WI 53051

Project
SPRINGS AT COBBLESTONE LAKE

Location
APPLE VALLEY, MN
PILOT KNOB ROAD & 160TH STREET

Certification

I hereby certify that this survey, plan or report was prepared by me or under my direct supervision and that I am a duly Licensed LANDSCAPE ARCHITECT under the laws of the State of Minnesota.

William L. Delaney
Registration No. 40252 Date: 01/16/2018

This certification is not valid unless wet signed in blue ink. If applicable, contact us for a wet signed copy of this survey which is available upon request at Sambatek, Minnetonka, MN office.

Summary

Designed: GDA Drawn: JMW
Approved: MCA Book / Page:
Phase: PRELIMINARY Initial Issued: 01/16/2018

Revision History


No.	Date	By	Submittal / Revision
	03/09/18	JMW	City Comments/Client Site Revisions

Sheet Title
SHRUB-1

Sheet No. Revision
L2.02

Project No. 21034

Mar 09, 2018 - 1:56pm - User:jweyenberg L:\PROJECTS\21034\CAD\Civil\Sheets\21034-L2-Shrub.dwg

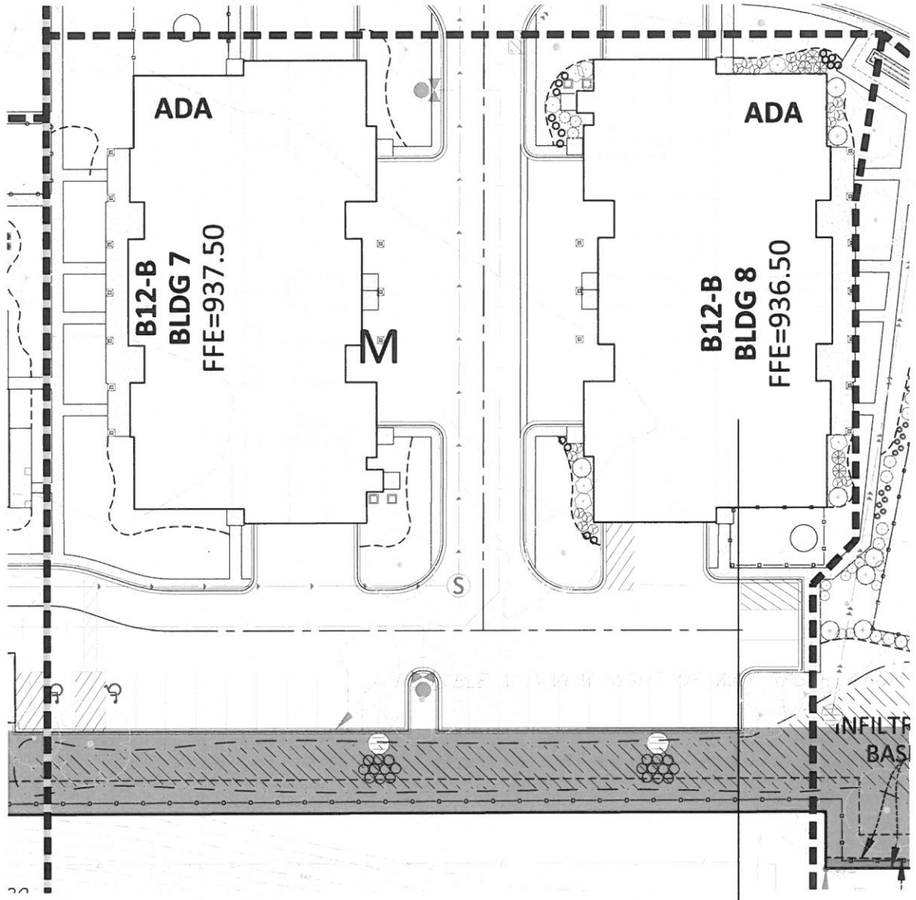

BUILDING 12 LANDSCAPE PLANTING EXAMPLE

PLANT SCHEDULE SHRUB AREA 6				
SHRUBS	CODE	BOTANICAL NAME / COMMON NAME	CONT	QTY
	CE	Euonymus alatus `Compactus` / Compact Burning Bush	5 gal	8
	LH	Hydrangea paniculata `Jane` / Little Lime Hydrangea	5 gal	6
	MJ	Juniperus chinensis `Mint Julep` / Mint Julep Juniper	5 gal	3
	BJ	Juniperus sabina `Broadmoor` / Broadmoor Juniper	5 gal	11
	GL	Rhus aromatica `Gro-Low` / Gro-Low Fragrant Sumac	5 gal	14
	TS	Spiraea betulifolia `Tor` / Birchleaf Spirea	5 gal	8
	SA	Spiraea x bumalda `Anthony Waterer` / Anthony Waterer Spiraea	5 gal	41
	VB	Viburnum trilobum `Bailey Compact` / Bailey`s Compact American Cranberry Bush	5 gal	11
GRASSES	CODE	BOTANICAL NAME / COMMON NAME	CONT	QTY
	KFG	Calamagrostis x acutiflora `Karl Foerster` / Feather Reed Grass	1 gal	2
PERENNIALS	CODE	BOTANICAL NAME / COMMON NAME	CONT	QTY
	BDL	Hemerocallis x `Baja` / Baja Daylily	1 gal	11
	GUH	Hosta x `Guacamole` / Plantain Lily	1 gal	11
	AFS	Sedum x `Autumn Fire` / Autumn Fire Sedum	1 gal	16

LANDSCAPE LEGEND

1. DARK CHOCOLATE SHREDDED HARDWOOD MULCH TO BE USED IN PLANTING BEDS AND AROUND BUILDINGS
2. SOD
3. MN STATE SEED MIX 33-261
4. ——— STEEL EDGER
5. X

NORTH

SCALE 0 20 40 IN FEET

Mar 09, 2018 - 1:58pm - User:jweyenberg L:\PROJECTS\21034\CADD\xrfSheets\L21034-L2-SHrub.dwg

Sambatek
www.sambatek.com
12800 Whitewater Drive, Suite 300
Minnetonka, MN 55343
763.476.6010 telephone
763.476.8532 facsimile
Engineering | Surveying | Planning | Environmental

Client
CONTINENTAL 432 FUND, LLC

W134 EXECUTIVE PKWY
MENOMONEE FALLS, WI 53051

Project
SPRINGS AT COBBLESTONE LAKE

Location
APPLE VALLEY, MN
PILOT KNOB ROAD & 160TH STREET

Certification

I hereby certify that this survey, plan or report was prepared by me or under my direct supervision and that I am a duly Licensed LANDSCAPE ARCHITECT under the laws of the State of Minnesota.

William L. Delaney
Registration No. 40252 Date: 01/16/2018

This certification is not valid unless wet signed in blue ink. If applicable, contact us for a wet signed copy of this survey which is available upon request at Sambatek, Minnetonka, MN office.

Summary

Designed: GDA Drawn: JMW
Approved: MCA Book / Page:
Phase: PRELIMINARY Initial Issued: 01/16/2018


Revision History

No.	Date	By	Submittal / Revision
	03/09/18	JMW	City Comments/Client Site Revisions

Sheet Title
SHRUB-6

Sheet No. Revision
L2.07

Project No. 21034

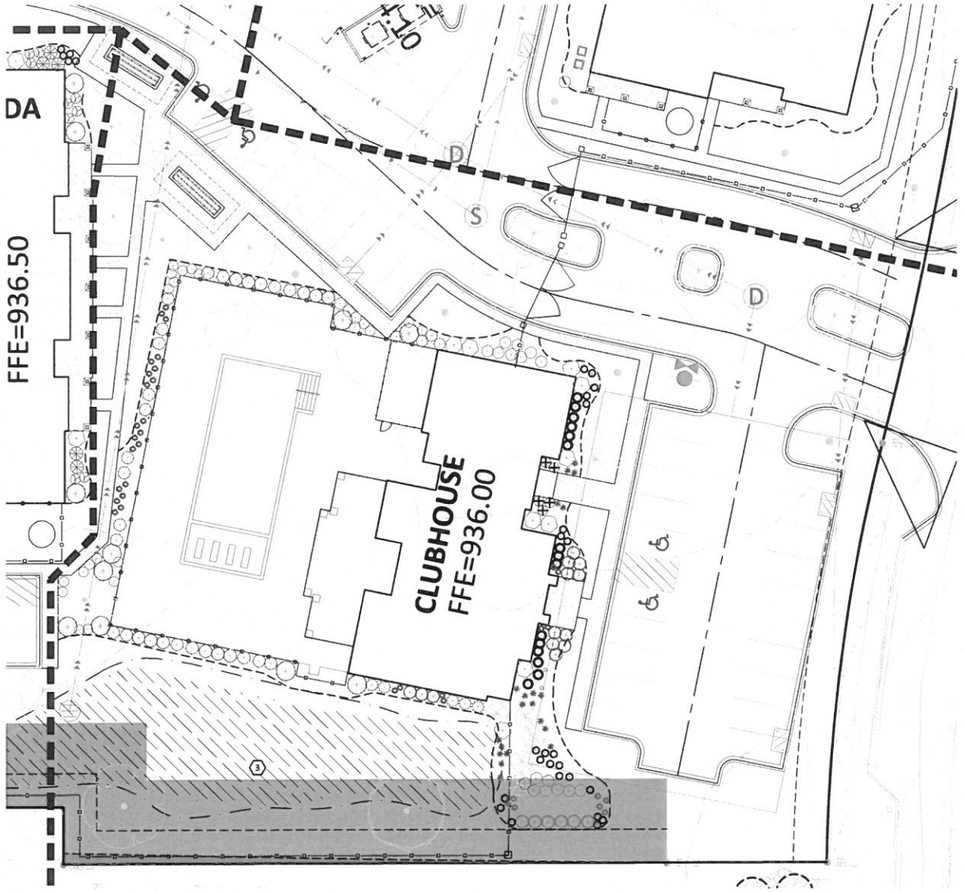

PLANT SCHEDULE SHRUB AREA 8				
SHRUBS	CODE	BOTANICAL NAME / COMMON NAME	CONT	QTY
	BC	Aronia melanocarpa `Autumn Magic` / Autumn Magic Black Chokeberry	5 gal	12
	BX	Buxus x `Chicagoland Green` TM / Glencoe Boxwood	10 gal	15
	BH	Diervilla lonicera / Dwarf Bush Honeysuckle	5 gal	5
	CE	Euonymus alatus `Compactus` / Compact Burning Bush	5 gal	8
	LH	Hydrangea paniculata `Jane` / Little Lime Hydrangea	5 gal	12
	MJ	Juniperus chinensis `Mint Julep` / Mint Julep Juniper	5 gal	10
	AJ	Juniperus horizontalis `Compacta` / Andorra Compact Juniper	5 gal	19
	CJ	Juniperus sabina `Monna` / Calgary Carpet Juniper	5 gal	13
	TS	Spiraea betulifolia `Tor` / Birchleaf Spirea	5 gal	21
	VB	Viburnum trilobum `Bailey Compact` / Bailey`s Compact American Cranberry Bush	5 gal	9
GRASSES	CODE	BOTANICAL NAME / COMMON NAME	CONT	QTY
	KFG	Calamagrostis x acutiflora `Karl Foerster` / Feather Reed Grass	1 gal	26
PERENNIALS	CODE	BOTANICAL NAME / COMMON NAME	CONT	QTY
	BDL	Hemerocallis x `Baja` / Baja Daylily	1 gal	20
	AFS	Sedum x `Autumn Fire` / Autumn Fire Sedum	1 gal	15

LANDSCAPE LEGEND

1. DARK CHOCOLATE SHREDDED HARDWOOD MULCH TO BE USED IN PLANTING BEDS AND AROUND BUILDINGS
2. SOD
3. MN STATE SEED MIX 33-261
4. ———— STEEL EDGER
5. X

NORTH

0 20 40
SCALE IN FEET

Sambatek
www.sambatek.com
12800 Whitewater Drive, Suite 300
Minnetonka, MN 55343
763.476.6010 telephone
763.476.8532 facsimile
Engineering | Surveying | Planning | Environmental

Client
CONTINENTAL 432 FUND, LLC

W134 EXECUTIVE PKWY
MENOMONEE FALLS, WI 53051

Project
SPRINGS AT COBBLESTONE LAKE

Location
APPLE VALLEY, MN
PILOT KNOB ROAD & 160TH STREET

Certification

I hereby certify that this survey, plan or report was prepared by me or under my direct supervision and that I am a duly Licensed LANDSCAPE ARCHITECT under the laws of the State of Minnesota.

William L. Delaney
Registration No. 40252 Date: 01/16/2018

This certification is not valid unless wet signed in blue ink. If applicable, contact us for a wet signed copy of this survey which is available upon request at Sambatek, Minnetonka, MN office.

Summary
Designed: GDA Drawn: JMW
Approved: MCA Book / Page:
Phase: PRELIMINARY Initial Issued: 01/16/2018

Revision History

No.	Date	By	Submittal / Revision
	03/09/18	JMW	City Comments/Client Site Revisions

Sheet Title
SHRUB-8

Sheet No. Revision
L2.09

Project No. 21034

Mar 09, 2018 - 1:58pm - User:jweyenberg L:\PROJECTS\21034\CAD\Civil\Sheets\21034-L2-Shrub.dwg