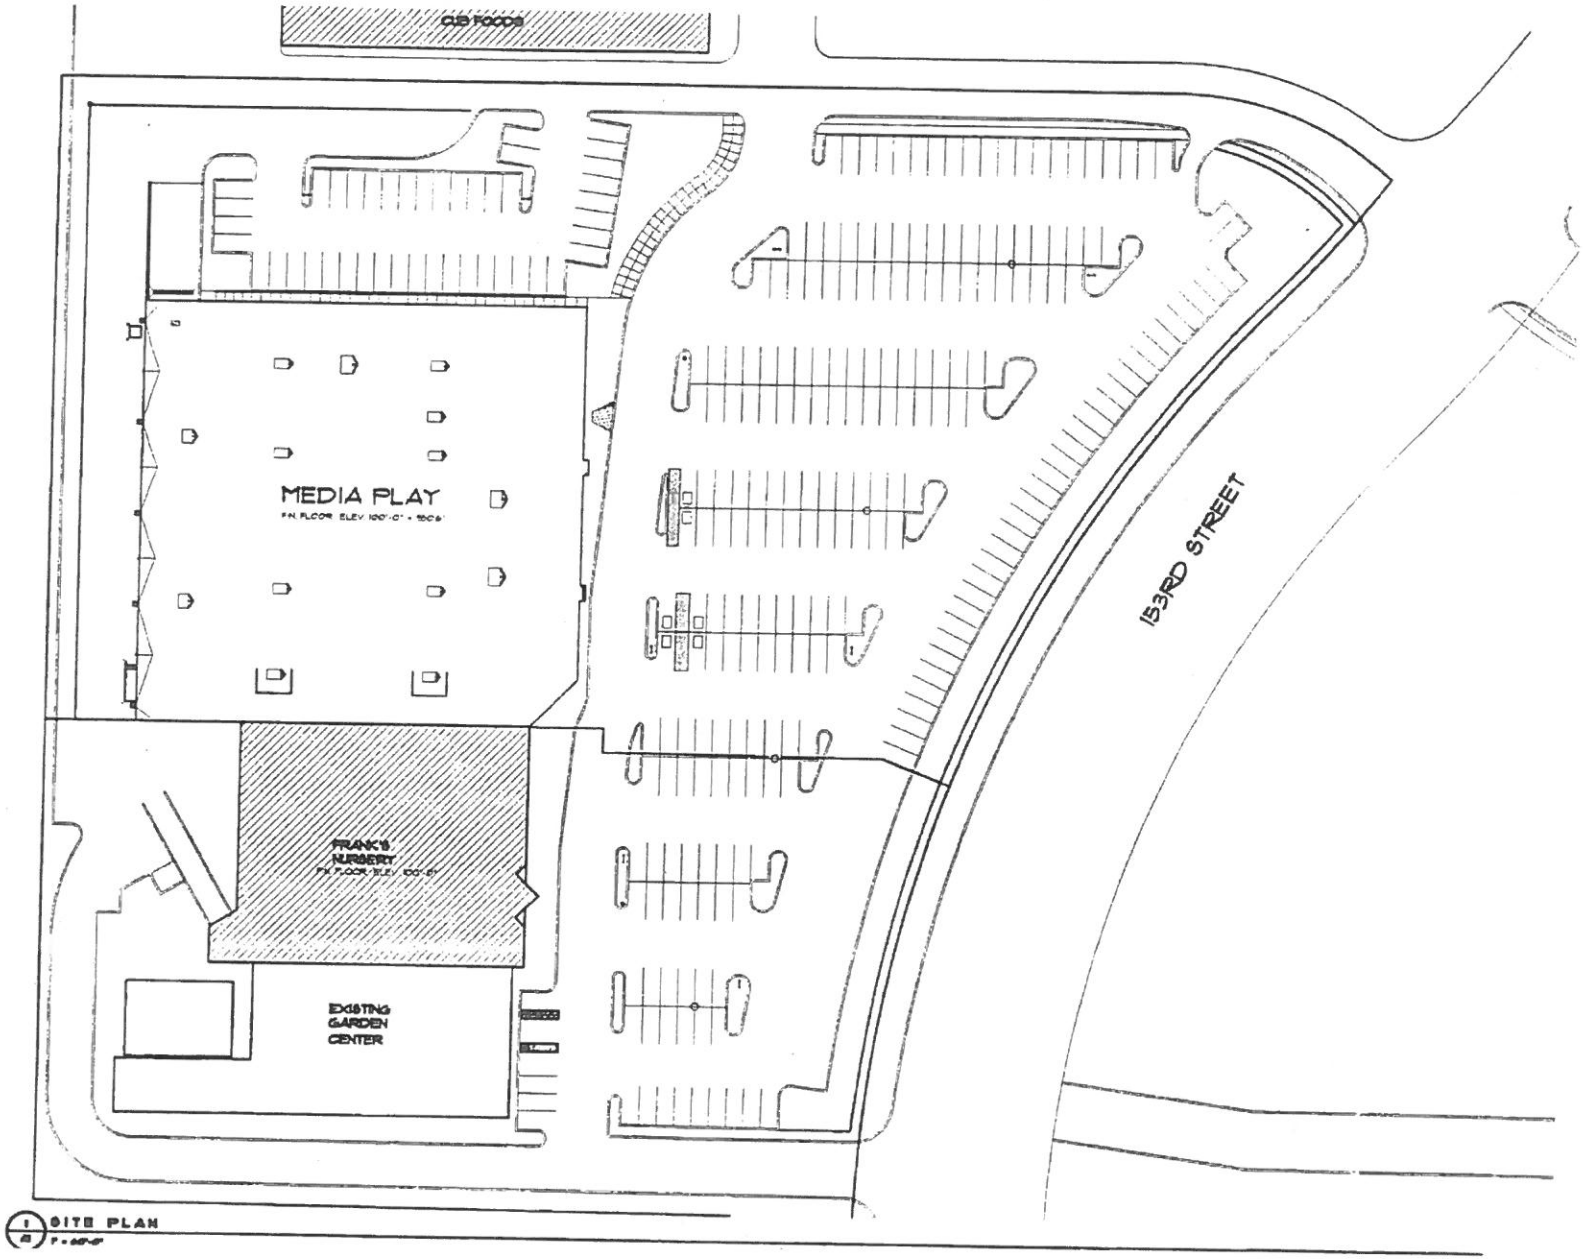


SITE PLAN

PROJECT:

RETAIL BLDG.

SOUTHPORT CENTRE

APPLE VALLEY, MN

TITLE:

SITE PLAN

DATE: DECEMBER 20, 1996

JOB :

SCALE: SEE DRAWING

A-1