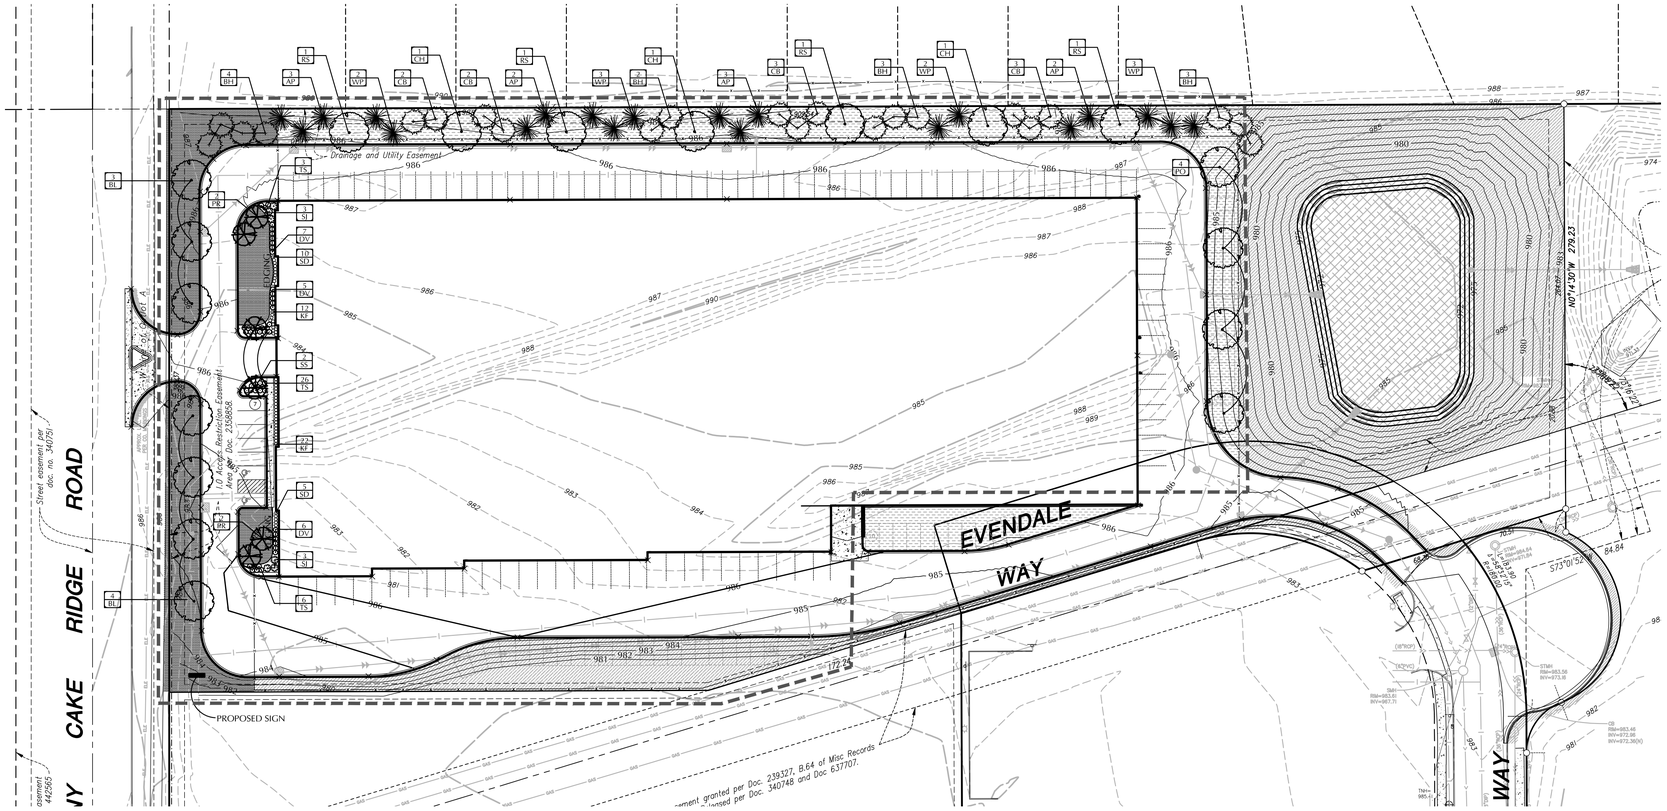

EVENDALE
WAY
CAKE RIDGE ROAD
PROPOSED SIGN
Drainage and Utility Easement
Street easement per doc. no. 340748
Drainage and Utility Easement Area = 2,350853 S.F.
Wetland Buffer Area
Wetland Buffer Area
Wetland Buffer Area