

NEBULOUS WHITE
SW 7063

ARGOS
SW 7065

CITY SCAPE
SW 7067

IRON ORE
SW 7069

GALVALUME
ACRYLIC COATED

POSITIVE RED
SW 6868

CONCEPTUAL EXTERIOR VIEW

WASATCH
STORAGE PARTNERS


131 S 700 E SUITE 102
AMERICAN FORK, UT 84003

801 - 692 - 1474


APPLE VALLEY, MN

AUGUST 22, 2017


HEAL DESIGN GROUP
469-960-0123 lance@s-1architect.com

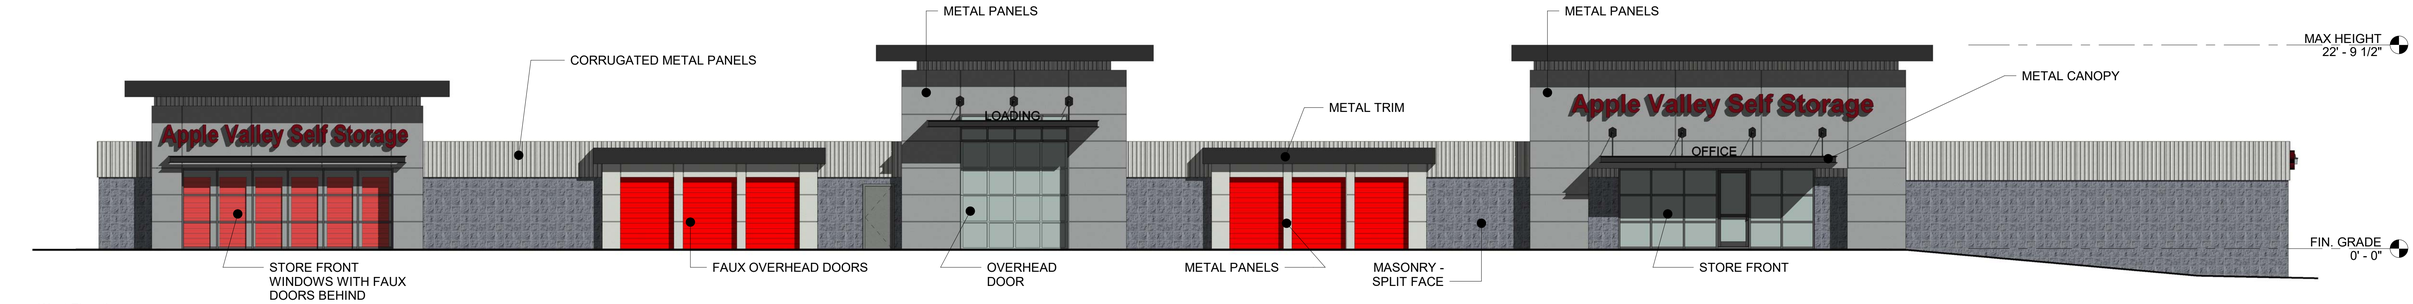


4 West Elevation
1/8" = 1'-0"

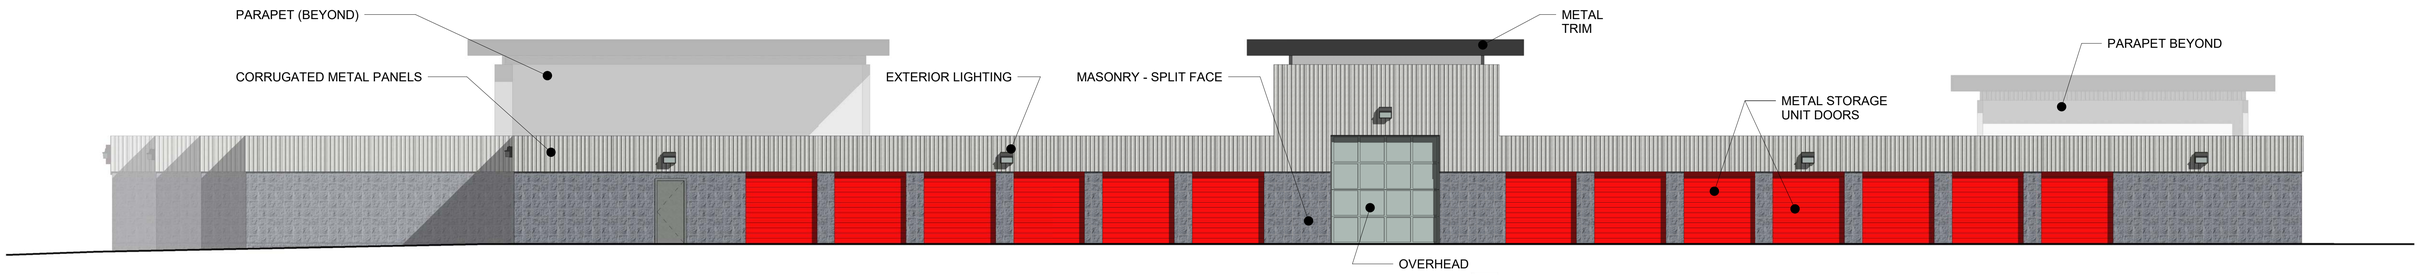



2 East Elevation
1/8" = 1'-0"

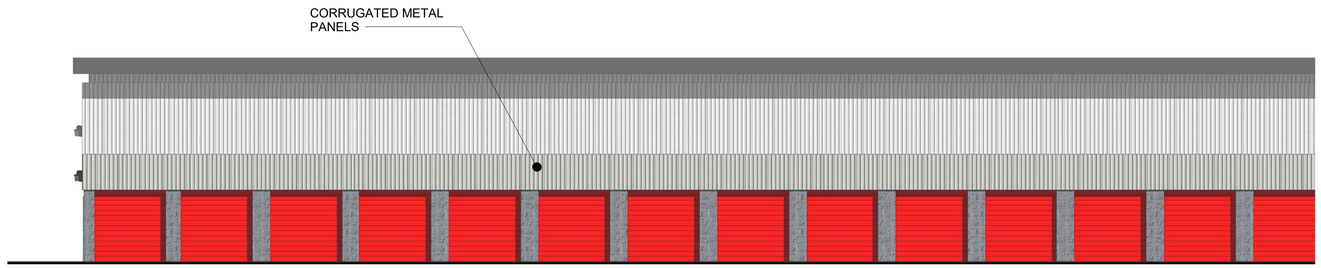

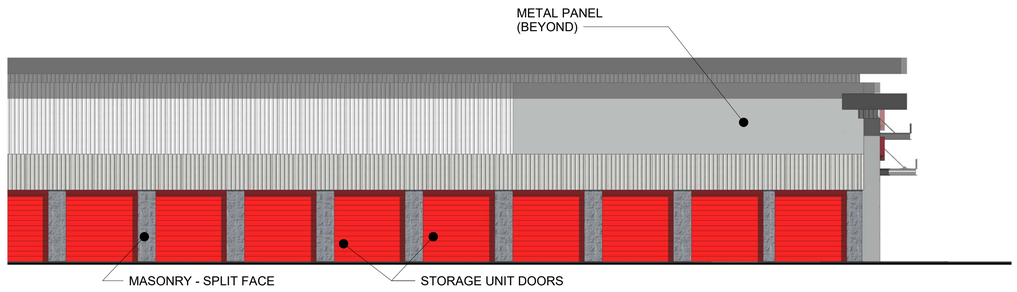

3 North Elevation
1/8" = 1'-0"

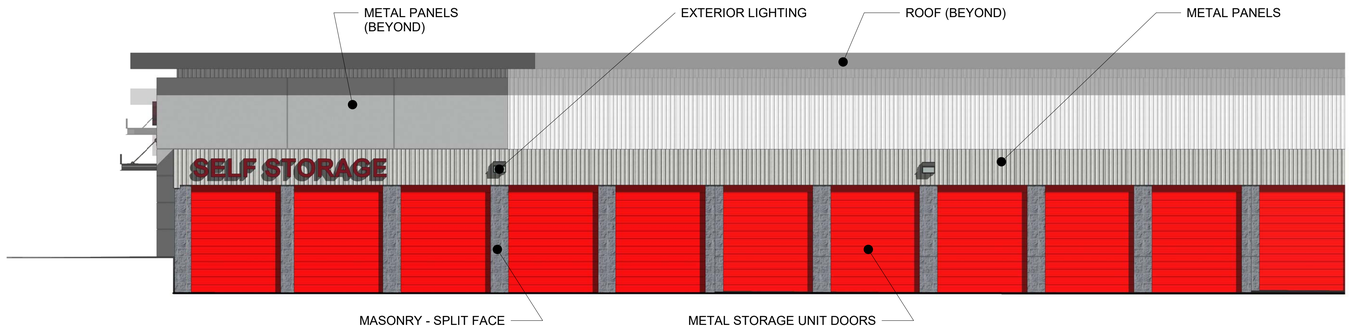

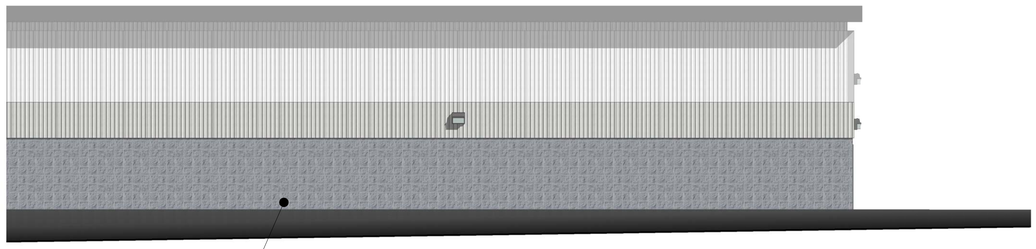

1 South Elevation
1/8" = 1'-0"

CONCEPTUAL EXTERIOR ELEVATIONS

WASATCH
STORAGE PARTNERS

131 S 700 E SUITE 102
AMERICAN FORK, UT 84003

801 - 692 - 1474


APPLE VALLEY, MN

AUGUST 22, 2017

HEAL DESIGN GROUP
469-960-0123 lance@s-1architect.com

Room Legend

- 5 x 5
- 5 x 10
- 5 X 15
- 7.5 x 10
- 10 x 10
- 10 x 15
- 10 x 15 NC
- 10 x 20
- 10 x 20 NC
- 10 x 30
- 10 x 30 NC
- 12 x 30
- 12 x 40
- 12 x 45
- 12 x 50
- OFFICE

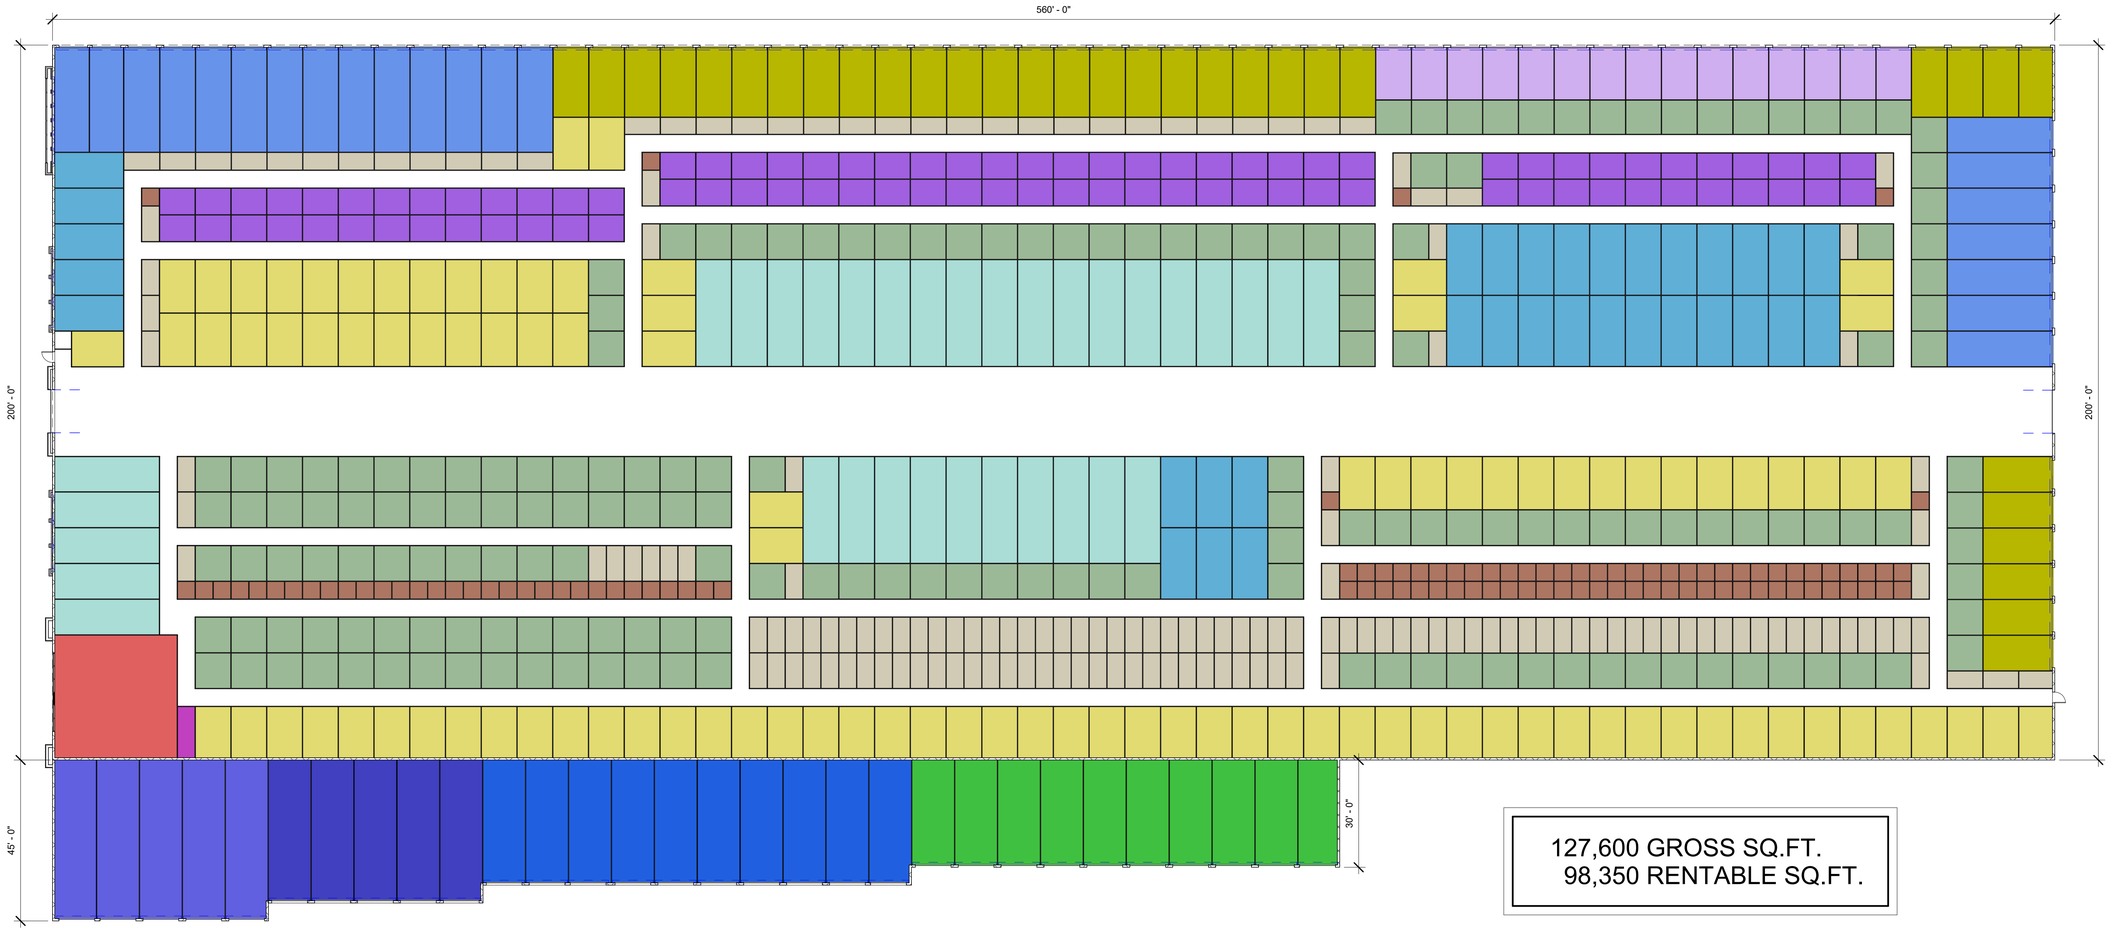

127,600 GROSS SQ.FT.
98,350 RENTABLE SQ.FT.

1 Level 1
1" = 20'-0"

CONCEPTUAL UNIT MIX FLOOR PLAN

APPLE VALLEY, MN

WASATCH
STORAGE PARTNERS

131 S 700 E SUITE 102
AMERICAN FORK, UT 84003

801 - 692 - 1474

AUGUST 22, 2017

HEAL DESIGN GROUP
469-960-0123 lance@s-1architect.com