

NEBULOUS WHITE
SW 7063

ARGOS
SW 7065

CITY SCAPE
SW 7067

IRON ORE
SW 7069

GALVALUME
ACRYLIC COATED

POSITIVE RED
SW 6868

CONCEPTUAL EXTERIOR VIEW

WASATCH
STORAGE PARTNERS


131 S 700 E SUITE 102
AMERICAN FORK, UT 84003

801 - 692 - 1474


APPLE VALLEY, MN

SEPTEMBER 29, 2017


HEAL DESIGN GROUP
469-920-0123 lance@healdesigngroup.com

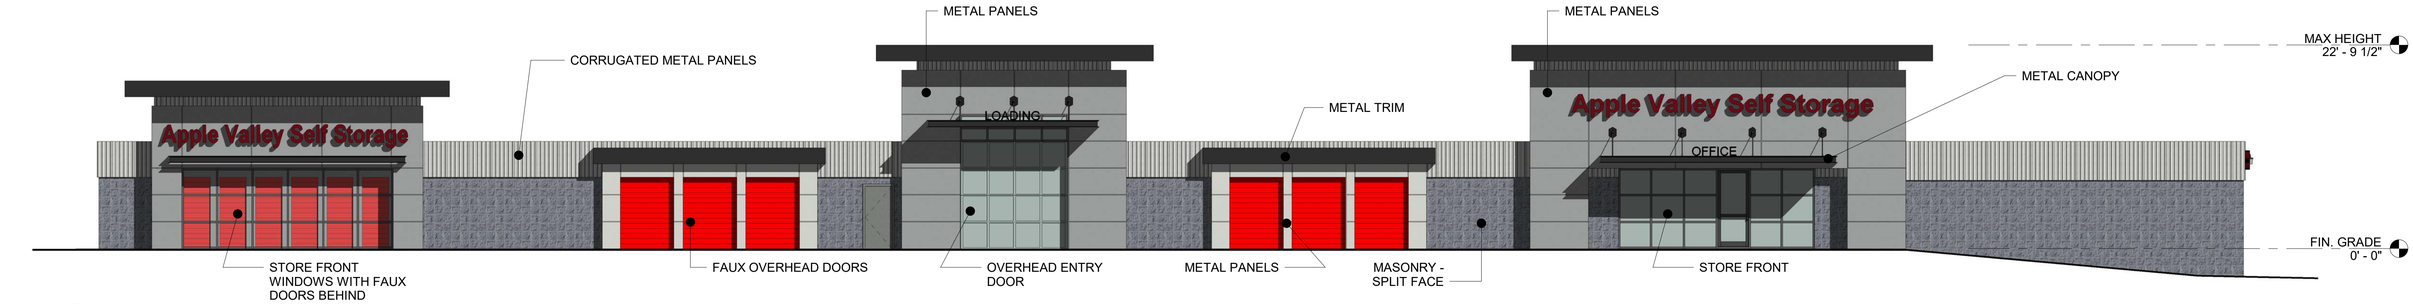


4 West Elevation
1/8" = 1'-0"

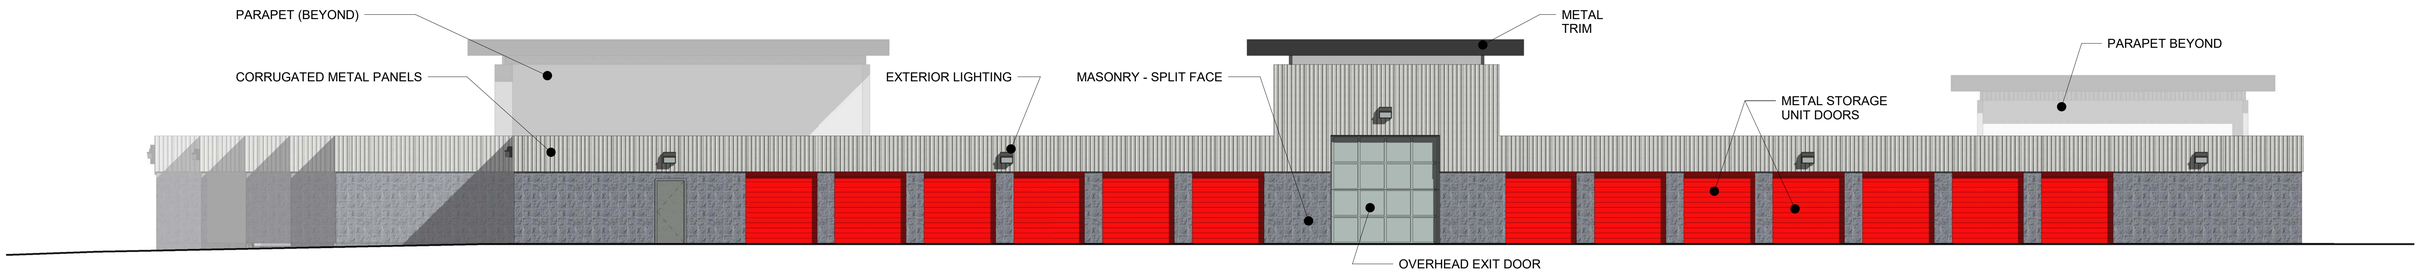

2 East Elevation
1/8" = 1'-0"

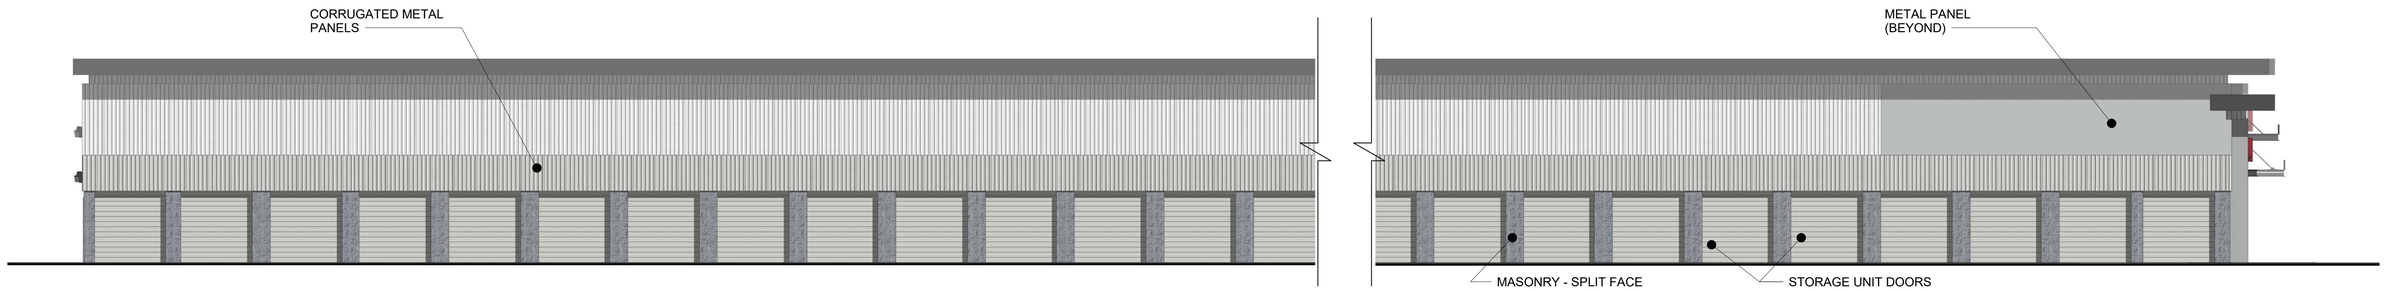

3 North Elevation
1/8" = 1'-0"

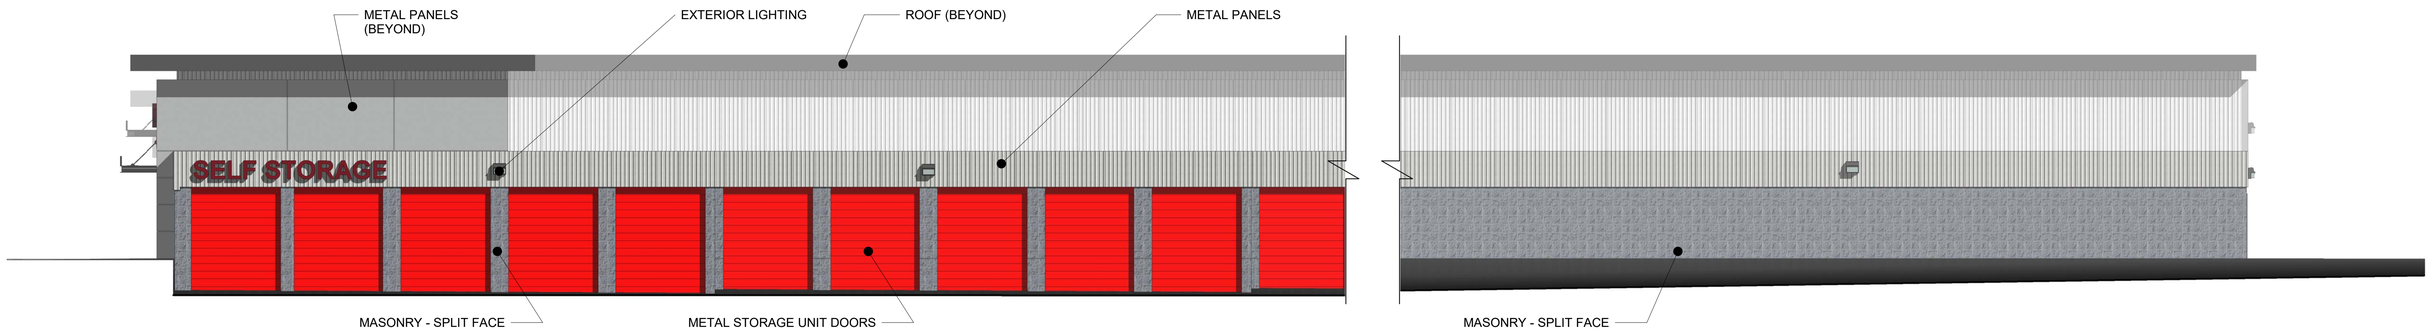

1 South Elevation
1/8" = 1'-0"

CONCEPTUAL EXTERIOR ELEVATIONS

WASATCH
STORAGE PARTNERS

131 S 700 E SUITE 102
AMERICAN FORK, UT 84003

801 - 692 - 1474

APPLE VALLEY, MN


SEPTEMBER 29, 2017

HEAL DESIGN GROUP
469-920-0123 lance@healdesigngroup.com

DRIVE THROUGH TOTAL TOTAL						
UNIT SIZE			SQ.FT.	QTY	Total SQ.FT	% of Mix
5	X	5	25	101	2,525	3%
5	X	10	50	165	8,250	10%
5	X	15	75	1	75	0%
7.5	X	10	75	88	6,600	8%
10	X	10	100	180	18,000	22%
10	X	15	150	119	17,850	22%
10	X	20	200	66	13,200	16%
10	X	25	250	0	-	0%
10	X	30	300	54	16,200	20%
					-	0%
					-	0%
					-	0%
Total				774	82,700	100%

RV #1 NON-CLIMATE RV PARKING						
UNIT SIZE			SQ.FT.	QTY	Total SQ.FT	% of Mix
12	X	20	240	10	2,400	24%
12	X	25	300	5	1,500	15%
12	X	30	360	5	1,800	18%
12	x	35	420	5	2,100	21%
12	x	40	480	5	2,400	24%
Total				30	10,200	100%

122,200 GROSS SQ.FT.
98,350 RENTABLE SQ.FT.

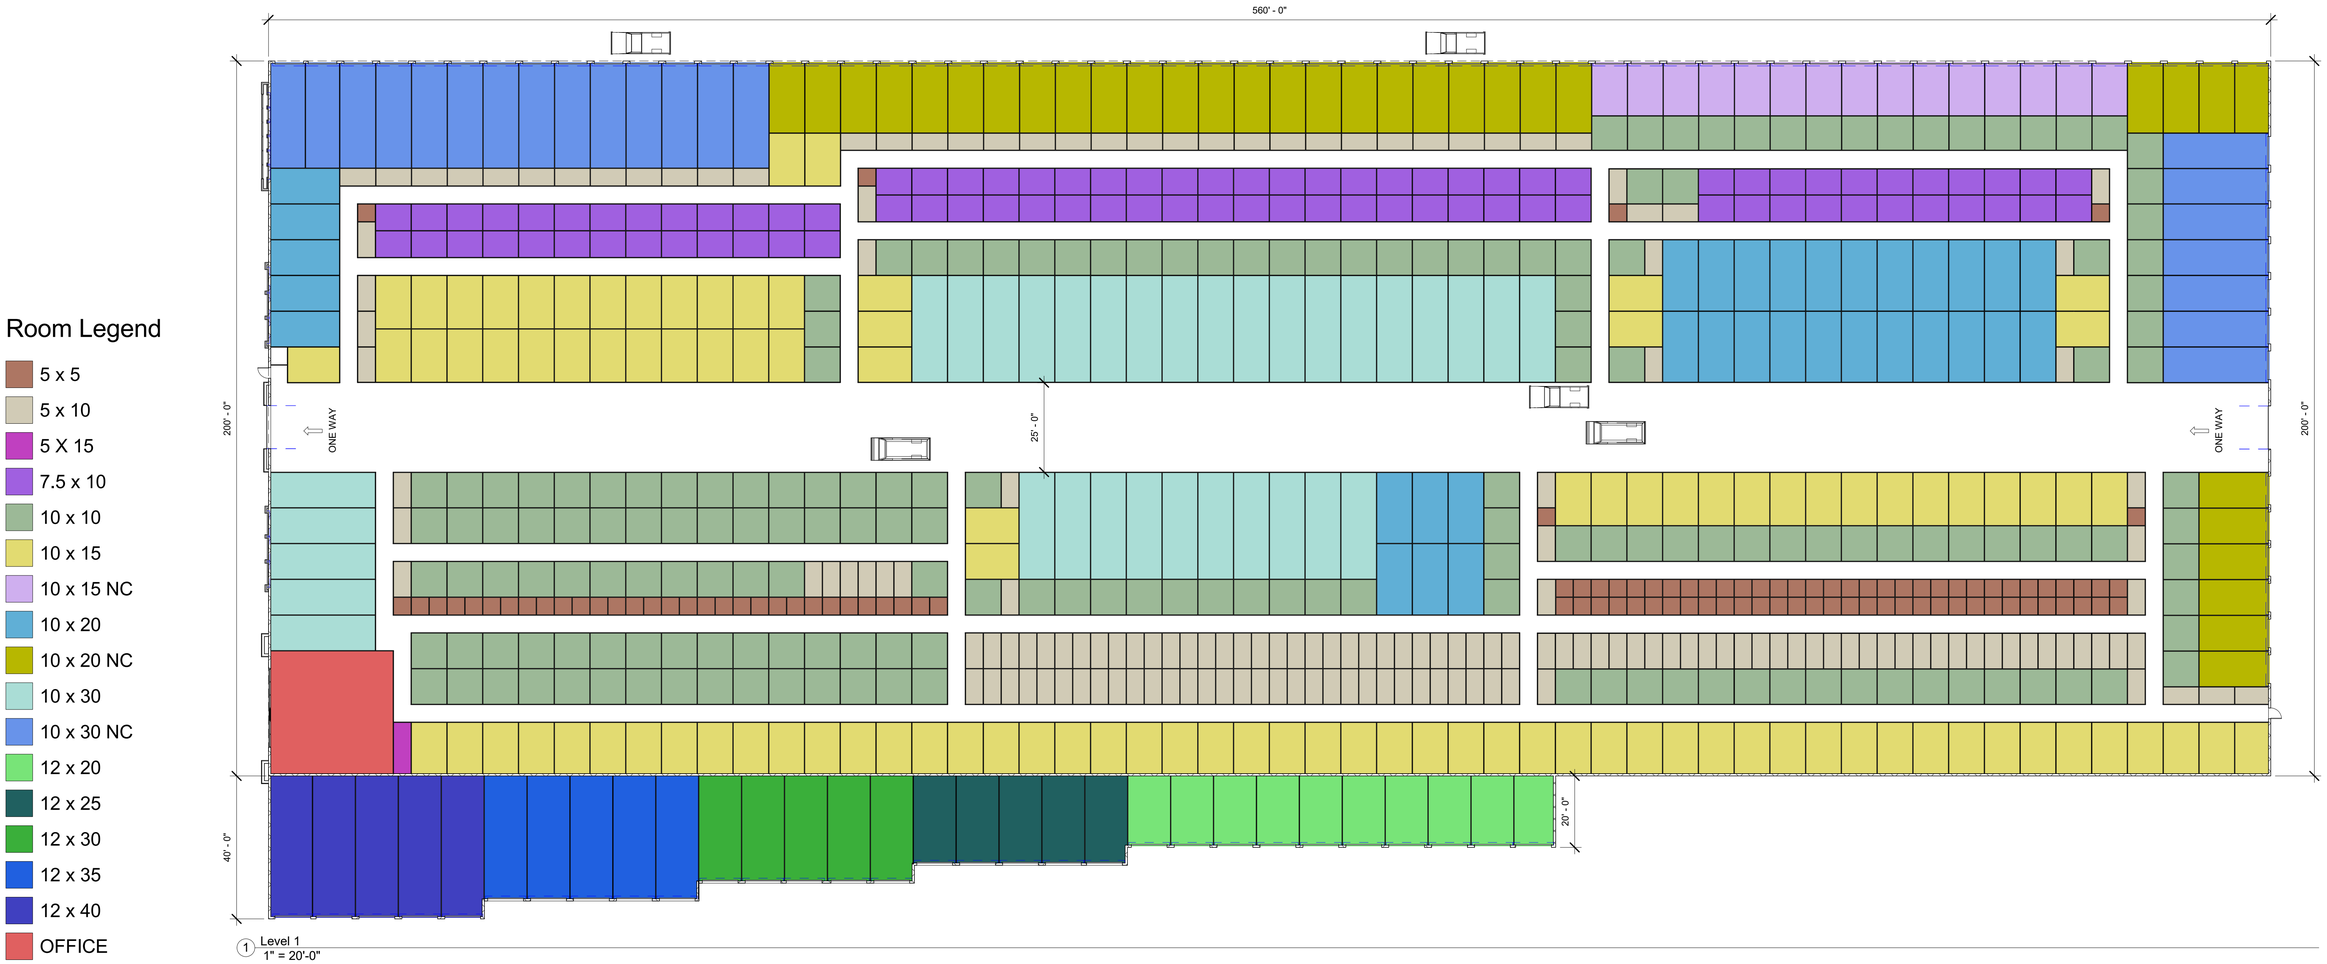

Room Legend

- 5 x 5
- 5 x 10
- 5 X 15
- 7.5 x 10
- 10 x 10
- 10 x 15
- 10 x 15 NC
- 10 x 20
- 10 x 20 NC
- 10 x 30
- 10 x 30 NC
- 12 x 20
- 12 x 25
- 12 x 30
- 12 x 35
- 12 x 40
- OFFICE
- Calculating...

CONCEPTUAL UNIT MIX FLOOR PLAN

WASATCH STORAGE PARTNERS

131 S 700 E SUITE 102
AMERICAN FORK, UT 84003

801 - 692 - 1474

APPLE VALLEY, MN

SEPTEMBER 29, 2017

HEAL DESIGN GROUP
469-920-0123 lance@healdesigngroup.com