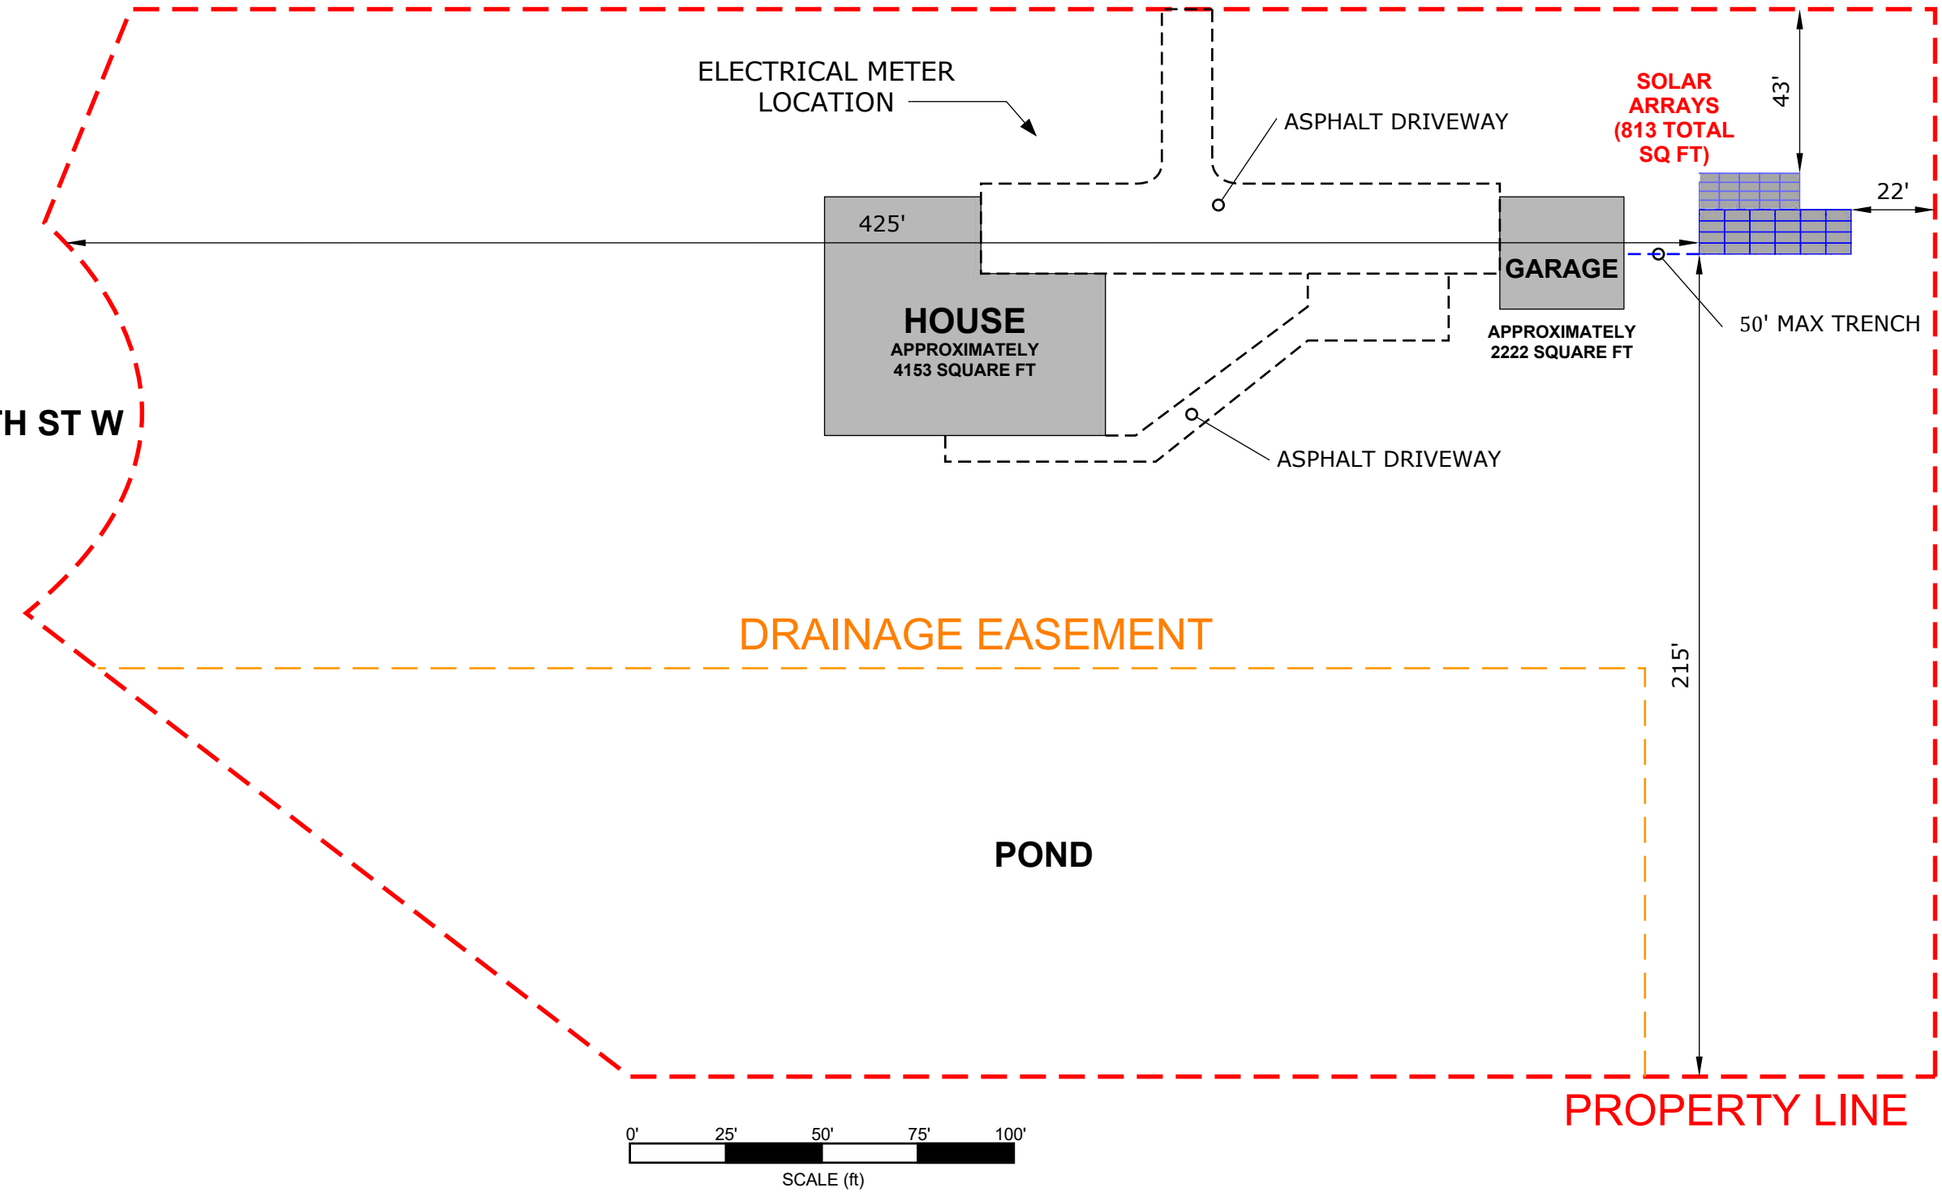


ALL ENERGY | SOLAR |

COMPANY INFORMATION

ALL ENERGY SOLAR, INC
1642 CARROLL AVE
ST PAUL, MN 55104
(800) 620-3370
INFO@ALLENERGYSOLAR.COM

CLIENT INFORMATION

THOMAS BECKMAN
4675 120TH ST W
APPLE VALLEY, MN 55124
PO 17482

SYSTEM DETAILS

NOTES:

1. TOTAL LOT AREA = 124,197 SQUARE FT.

2. DRAINAGE EASEMENT AREA = APPX 39745 SQUARE FT

3. LOT AREA EXCLUDING DRAINAGE EASEMENT = APPX 84452 SQUARE FT

4. TOTAL ASPHALT DRIVEWAY AREA = 4790 SQUARE FT

5. TOTAL SOLAR COLLECTOR SURFACE AREA = 813 SQUARE FT

6. TOTAL IMPERVIOUS SURFACE AREA = APPX 11978 SQUARE FT

7. IMPERVIOUS SURFACES COVER 14.1% OF TOTAL LOT (EXCLUDING DRAINAGE EASEMENT)

AZIMUTH

N

REVISIONS

LAST: 10/17/17 MG

PROJECT-PAGE TITLE

PROPERTY MAP

PAGE NUMBER

A1