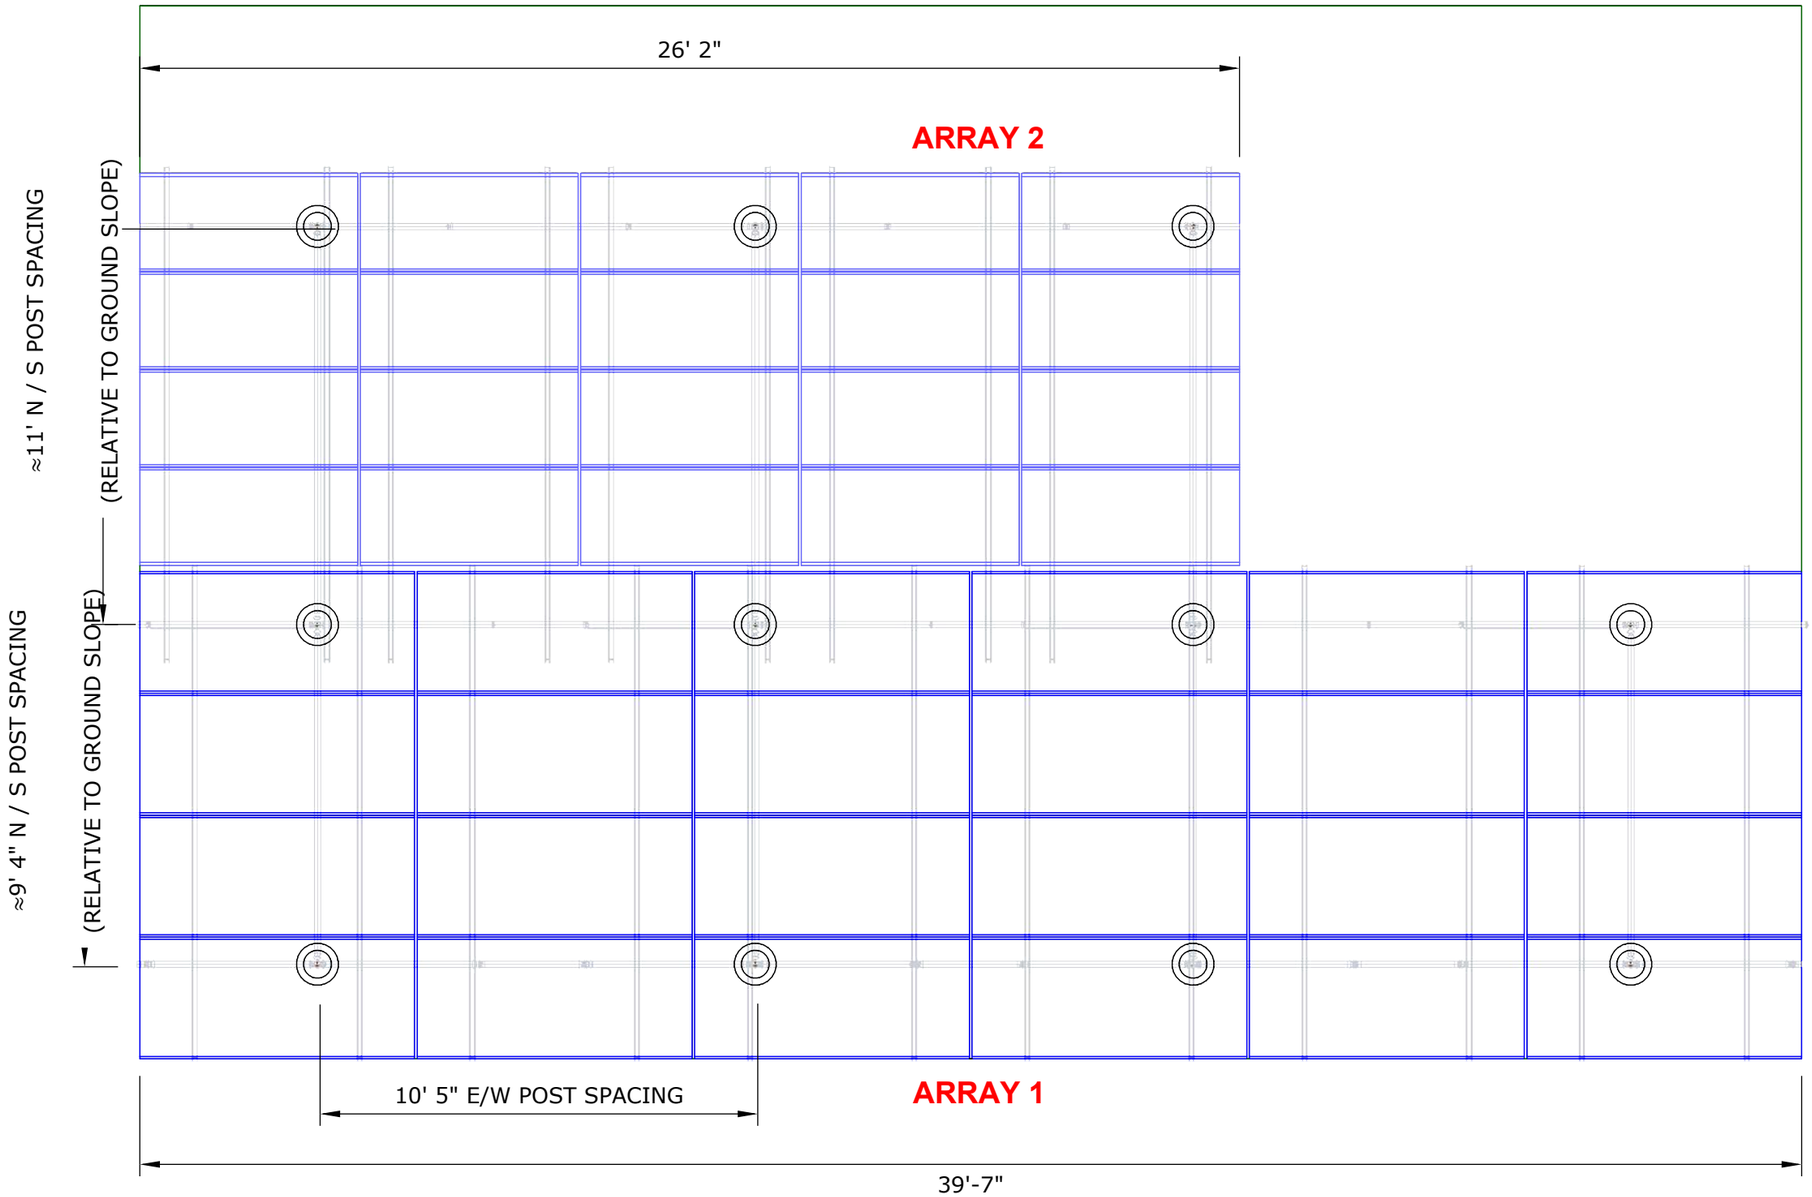


ALL ENERGY | SOLAR |

COMPANY INFORMATION

ALL ENERGY SOLAR, INC
1642 CARROLL AVE
ST PAUL, MN 55104
(800) 620-3370
INFO@ALLENERGYSOLAR.COM

CLIENT INFORMATION

THOMAS BECKMAN
4675 120TH ST W
APPLE VALLEY, MN 55124
PO 17482

SYSTEM DETAILS

AZIMUTH

N

REVISIONS

LAST: 10/17/17 MG

PROJECT-PAGE TITLE

RAIL AND STRINGING DIAGRAM

PAGE NUMBER

A3